
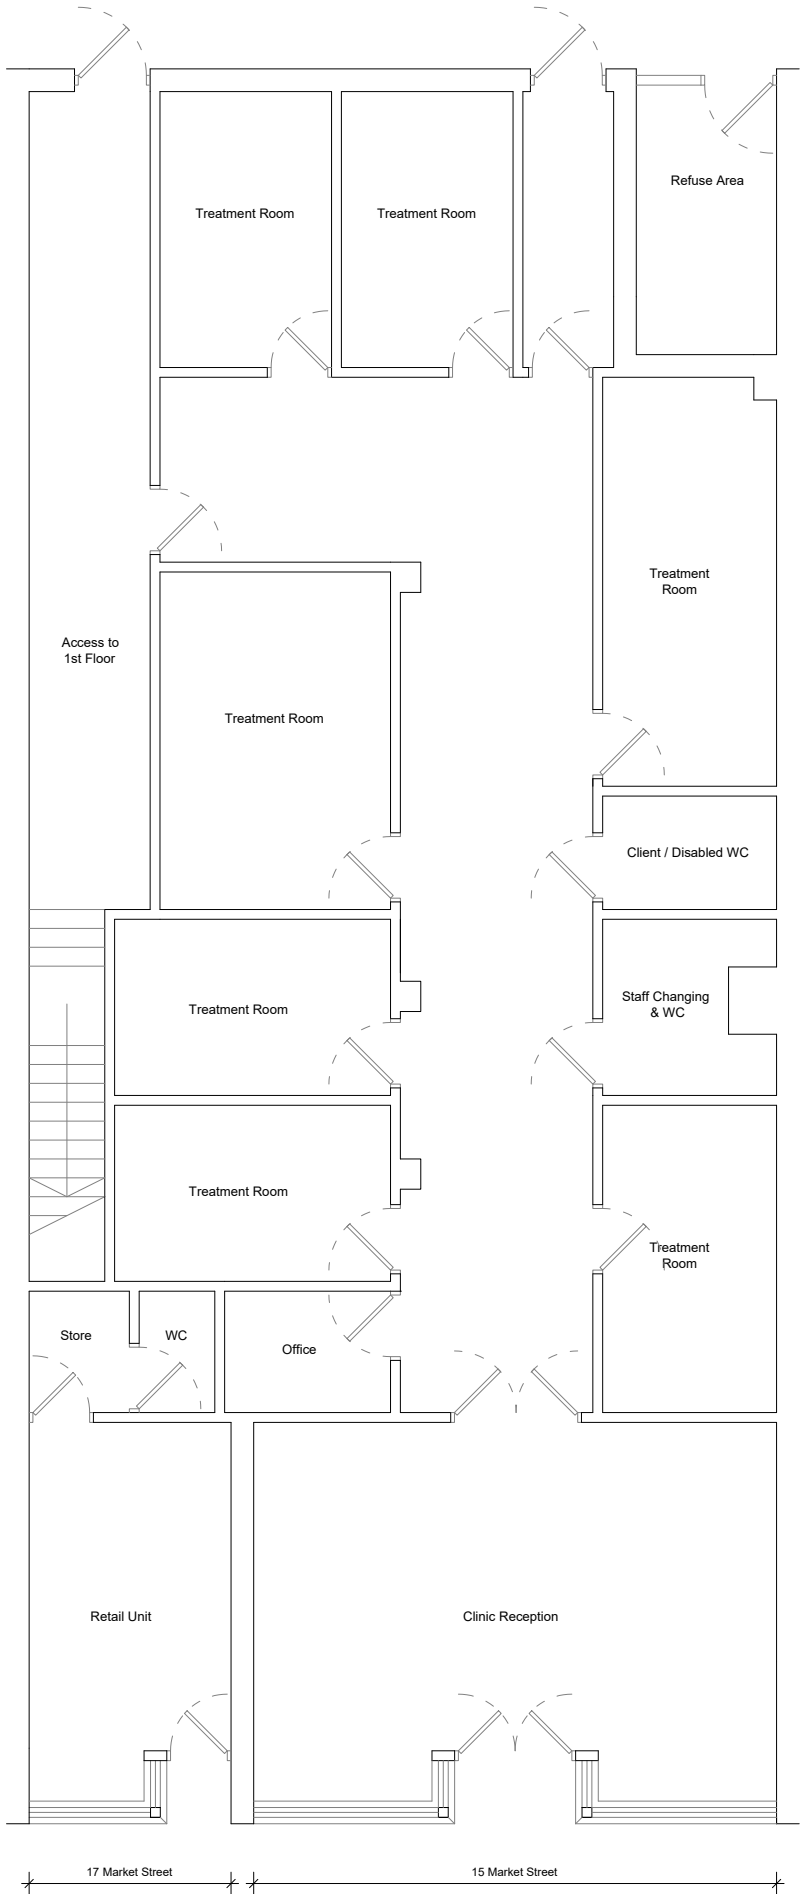


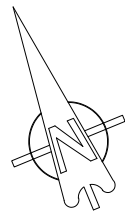


Ground Floor Plan
As Proposed

Existing shop front adapted to give separate entrances to 2 retail units (15 & 17) for clinic & other retail space with planning permission to be agreed with Eastleigh Borough Council.

Note - All dimensions to be checked on site prior to commencement of works

REV	DATE	DESCRIPTION	DRAWN	CHECKED
A	07/07/26	Planning	ME	ME
-	04/06/26	Client review	ME	ME

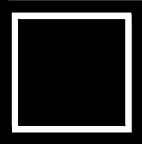

BUILD ARCHITECTS
www.build-architects.co.uk
studio@build-architects.co.uk

07977 582048

- Architecture
- Landscape
- Interiors
- Historic Buildings
- Masterplanning

This drawing is copyright of the Architect and shall not be reproduced without permission.

Check all dimensions and report any errors, or omissions.

Responsibility for setting out rests with the contractor, all dimensions & setting out to be checked on site prior to commencement of works.

Planning

Azra Aesthetics Ltd.

Shop Front Alterations
15 - 17 Market Street
Eastleigh

Ground Floor Plan
As Proposed - Shopfront Works

2026 / 058

PP 100

May 2026

ME

A

1:100 @ A3

ME