

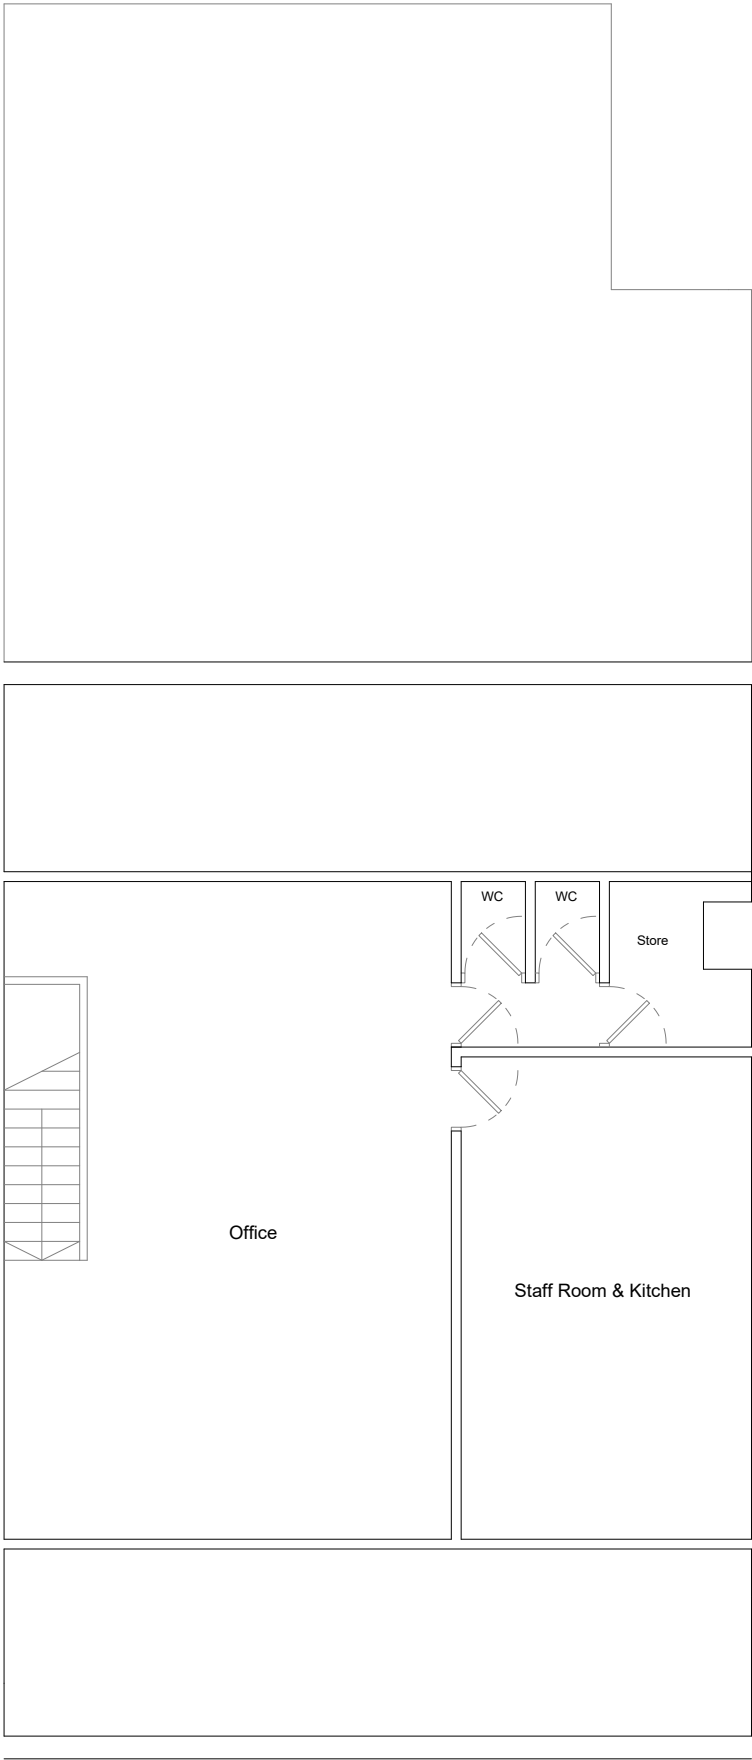


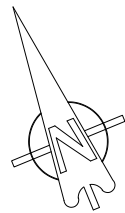

First Floor Plan
As Proposed

Note - All dimensions to be checked on site prior to commencement of works

REV	DATE	DESCRIPTION	DRAWN	CHECKED
A	07/07/26	Planning	LQ	ME
-	27/05/26	Client review	LQ	ME

 

BUILD ARCHITECTS
www.build-architects.co.uk
studio@build-architects.co.uk

07977 582048

- Architecture
- Landscape
- Interiors
- Historic Buildings
- Masterplanning

This drawing is copyright of the Architect and shall not be reproduced without permission.

Check all dimensions and report any errors, or omissions.

Responsibility for setting out rests with the contractor, all dimensions & setting out to be checked on site prior to commencement of works.

Planning

Yener Group Ltd.

Shop Front Alterations
15 - 17 Market Street
Eastleigh

First Floor Plan
As Proposed

2026 / 069

PP 101 A

May 2026 1:100 @ A3

ME ME