




Front Elevation
AS PROPOSED
Scale 1:100




Side Elevation
AS PROPOSED
Scale 1:100



Rear Elevation
AS EPROPOSED
Scale 1:100

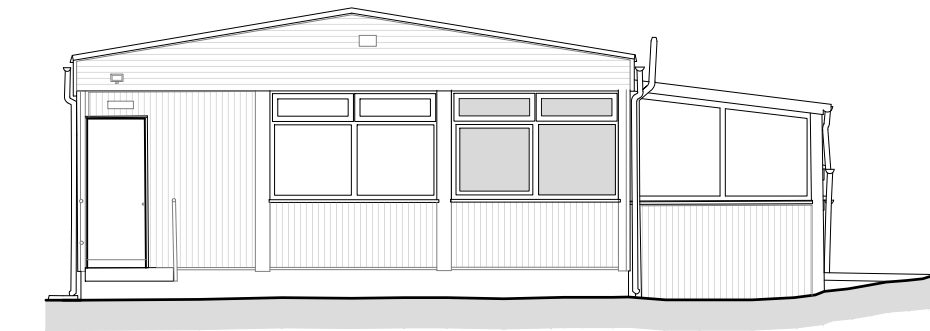

Side Elevation
AS PROPOSED
Scale 1:100

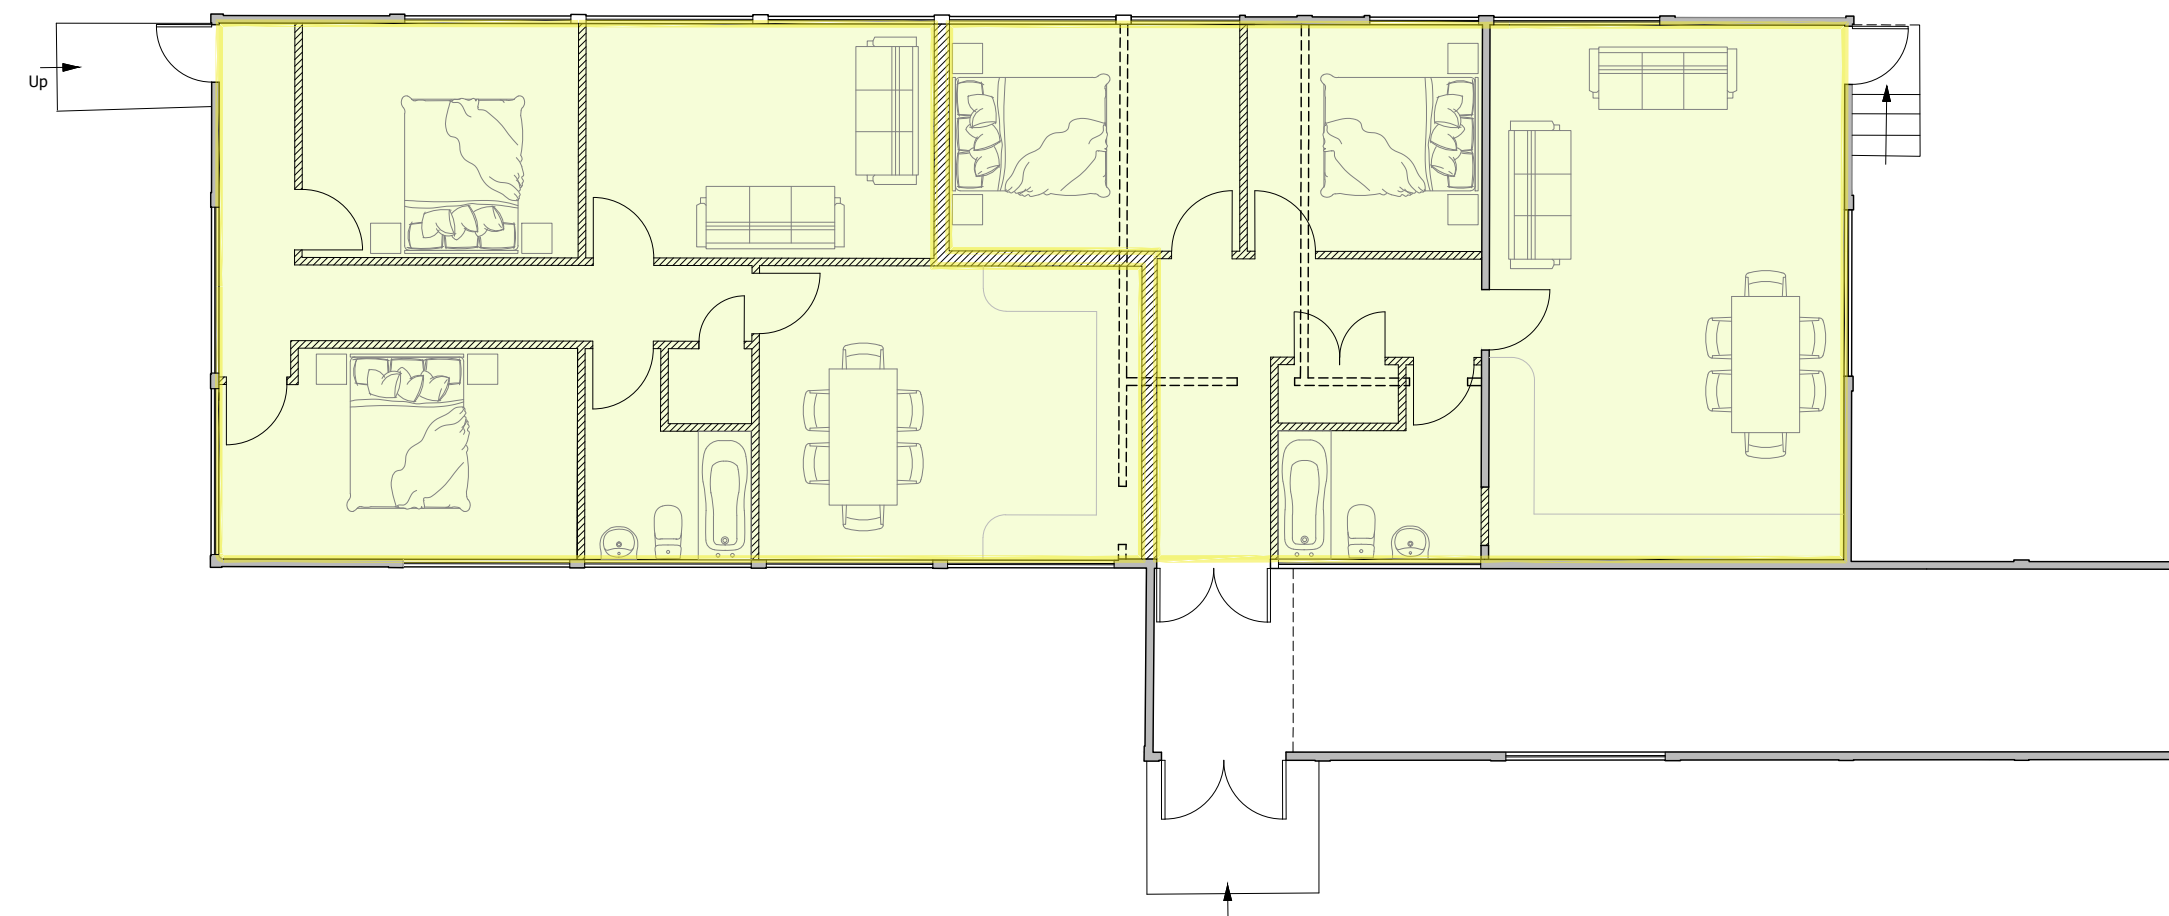

Annex Plan
AS PROPOSED
Scale 1:100



KEY

- 2 Bed 2-Person Apartment
- Existing Walls (retained)
- New Walls
- Removed Walls