



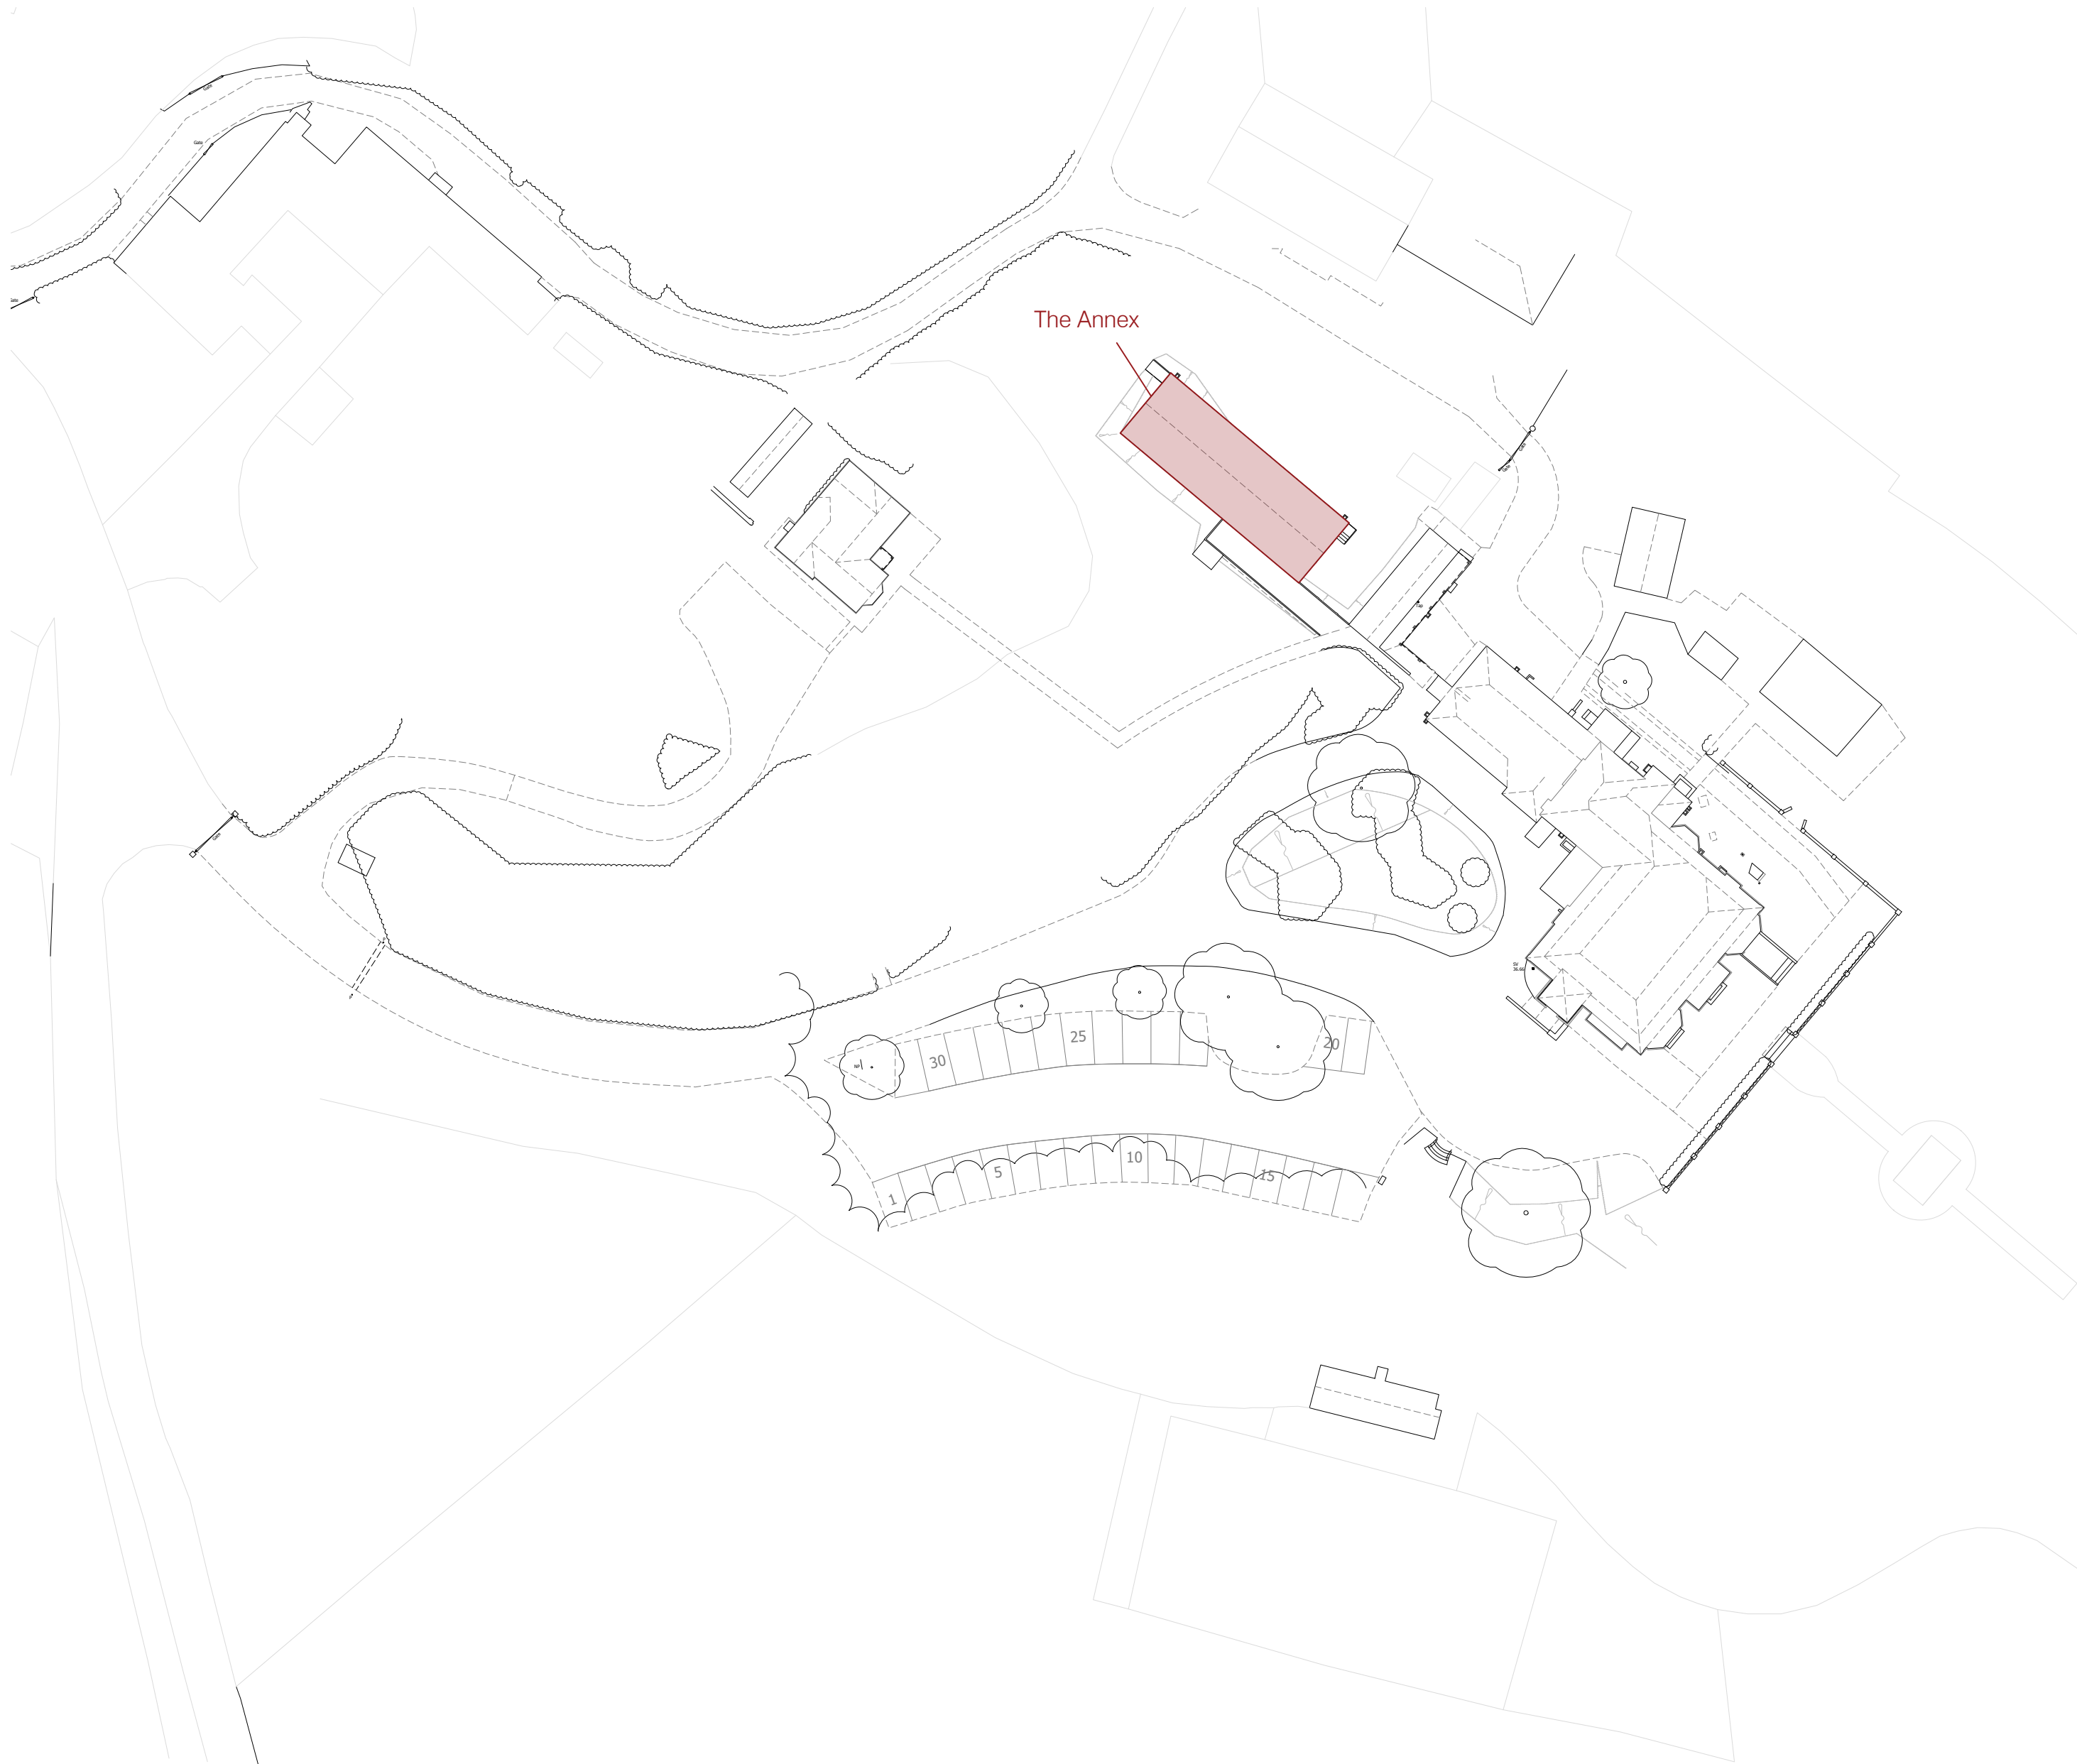

Site Plan
AS EXISTING /
PROPOSED
Scale 1:500

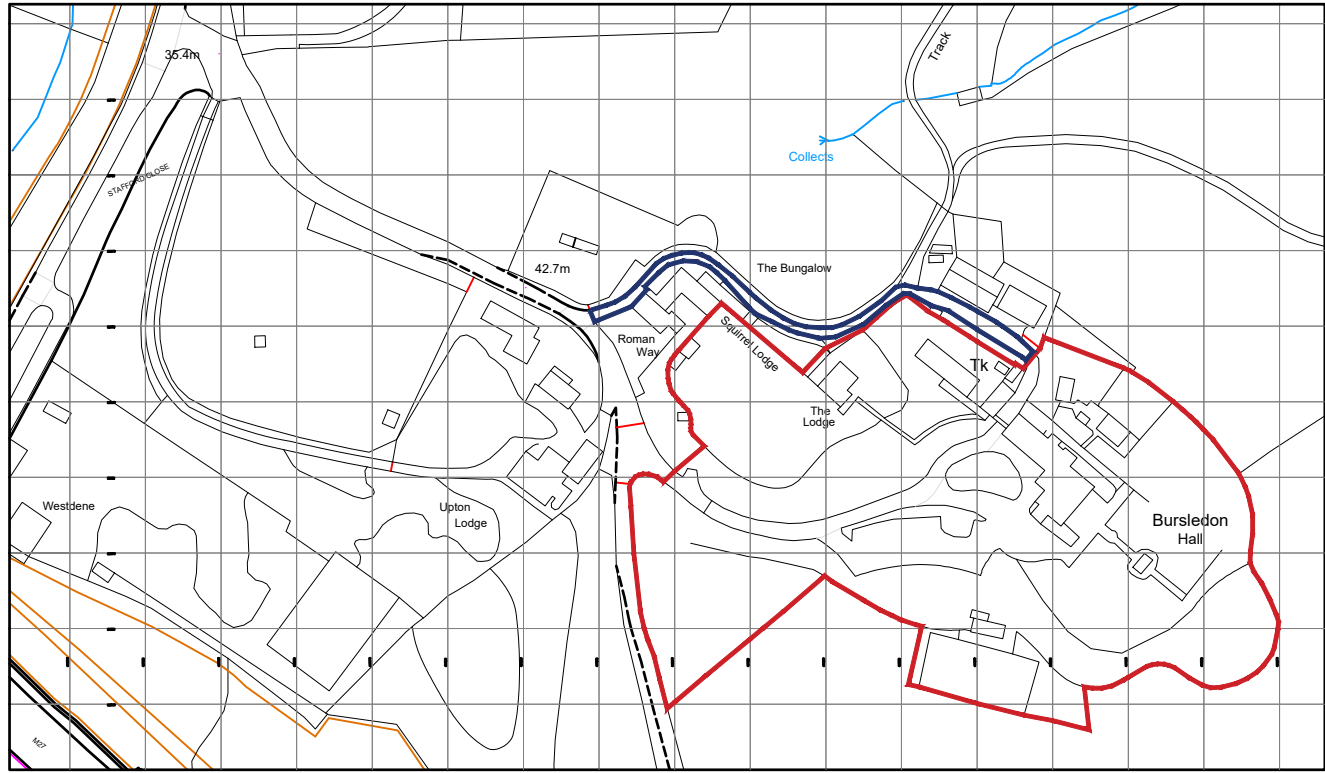

Location Plan
AS EXISTING
Scale 1:2500

