



1 Proposed Front Elevation - South

Scale: 1:100 @ A3




2 Proposed Side Elevation - East

Scale: 1:100 @ A3

Material Key

- | | | | | | | | |
|---|------------------------------|---|--|---|---|---|-------------|
| 1 | Red Facing Brick As Existing | 2 | Concrete Interlocking Roof Tiles As Existing | 3 | Double Glazed Doors & Windows As Existing | 4 | Roof window |
|---|------------------------------|---|--|---|---|---|-------------|

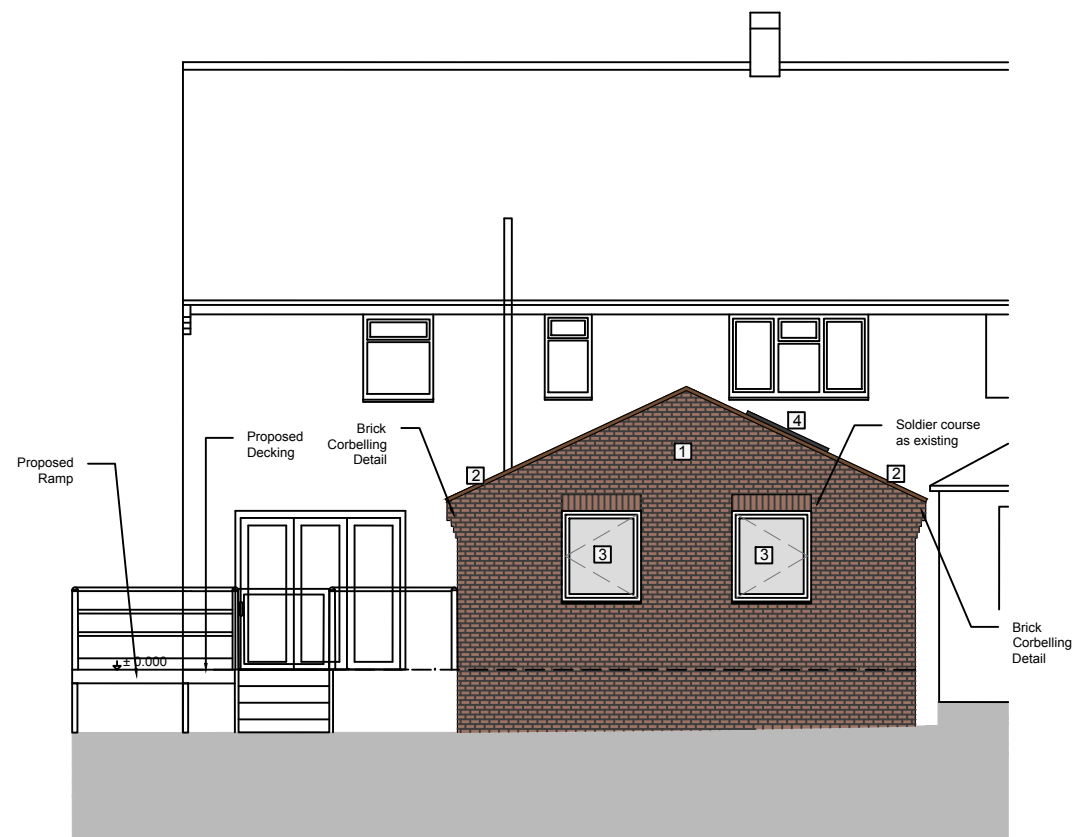

3 Proposed Rear Elevation - North

Scale: 1:100 @ A3

Key


↓ ± 0.00 Elevation : in relation to the Proposed Finish Floor level (Descending H)

Note 1: Proposed Ramp compliant with Building Regs. Approved Document Part K and Part M4 (Cat 3).

Note 2: Installed ramp to Manufacturer Specs.

Note 3: Ramp Ratio - 1:15@ 1.544 m H / 23.16 m Run

© Light House Studio

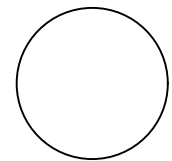

A3

DO NOT SCALE
USE FIGURED
DIMENSIONS
ONLY

Notes:


- All dimensions to be checked on site.
- All drawings to be in conjunction with all relevant Architects and Engineer's drawings and specifications.
- Any discrepancies between consultants drawings, schedules or specifications to be reported to the Contract Administrator or Architect before any work commences.
- The Contractor's attention is drawn to the Health & Safety matters identified in the Health & Safety plan as being potentially hazardous.
- These items should not be considered as a full and final list
- The Work Package Contractor's normal Health & Safety obligations still apply when undertaking constructional operations both on and off site.
- Light House Studio takes no responsibility for the location of legal boundaries indicated on this drawing and advises a separate drawing to be completed by a specialist surveyor in order to establish exact boundaries.
- DWG files provided for information only. Refer to PDF record.
- The copyright of this drawing is held by Light House Studio. Not to be used for any purposes without consent.
- Light House Studio takes no responsibility with scaling issues when printing form pdf/printing/scanning of this drawing
- No persons are permitted to build / construct from these drawings
- All rights reserved to Light House Studio



Light House Studio

The IncuHive Space
Hursley Park Campus
Hursley Park Road
Winchester
Hampshire
SO21 2JN

rachael@light-house-studio.com

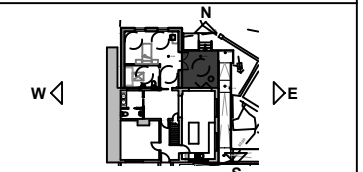

D 07/07/26 Ramp Updated

Rev	Date	Revision Details
-----	------	------------------

Project

27 West Drive

Drawing Title

Proposed Elevations

Drawing Number

25-074_200

Status

Planning

Scale

0m 1 2 3 4
1:100

Revision

D

Date of Origin

December 2025