




1 Existing Front Elevation - South  
Scale: 1:100 @ A3

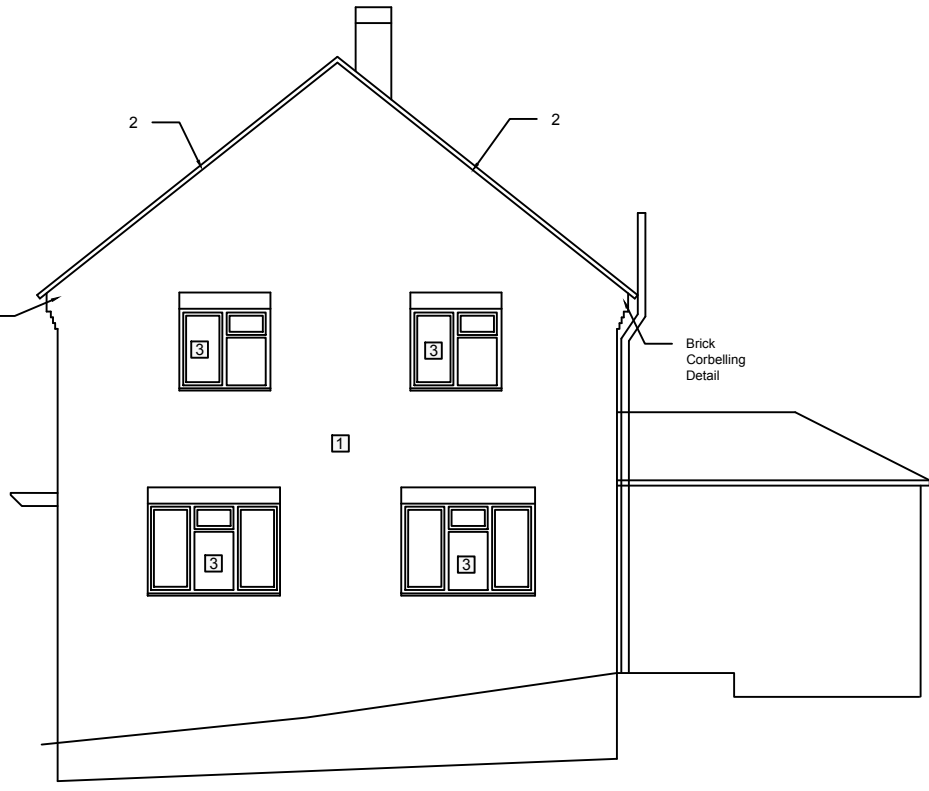

2 Existing Side Elevation - East  
Scale: 1:100 @ A3




3 Existing Rear Elevation - North  
Scale: 1:100 @ A3

#### Material Key

- |   |                  |   |                                  |   |                               |   |                                        |
|---|------------------|---|----------------------------------|---|-------------------------------|---|----------------------------------------|
| 1 | Red Facing Brick | 2 | Concrete Interlocking Roof Tiles | 3 | Double Glazed Doors & Windows | 4 | White Fascia and Black Guttering / RWP |
|---|------------------|---|----------------------------------|---|-------------------------------|---|----------------------------------------|

© Light House Studio

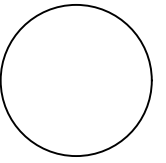

A3

DO NOT SCALE  
USE FIGURED  
DIMENSIONS  
ONLY

#### Notes:


- All dimensions to be checked on site.
- All drawings to be in conjunction with all relevant Architects and Engineer's drawings and specifications.
- Any discrepancies between consultants drawings, schedules or specifications to be reported to the Contract Administrator or Architect before any work commences.
- The Contractor's attention is drawn to the Health & Safety matters identified in the Health & Safety plan as being potentially hazardous.
- These items should not be considered as a full and final list
- The Work Package Contractor's normal Health & Safety obligations still apply when undertaking constructional operations both on and off site.
- Light House Studio takes no responsibility for the location of legal boundaries indicated on this drawing and advises a separate drawing to be completed by a specialist surveyor in order to establish exact boundaries.
- DWG files provided for information only. Refer to PDF record.
- The copyright of this drawing is held by Light House Studio. Not to be used for any purposes without consent.
- Light House Studio takes no responsibility with scaling issues when printing from pdf/printing/scanning of this drawing
- No persons are permitted to build / construct from these drawings
- All rights reserved to Light House Studio



#### Light House Studio

The IncuHive Space  
Hursley Park Campus  
Hursley Park Road  
Winchester  
Hampshire  
SO21 2JN

rachael@light-house-studio.com

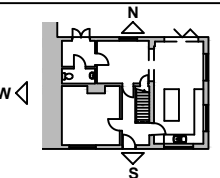

B 07/07/26 Submitted for planning

| Rev | Date | Revision Details |
|-----|------|------------------|
|-----|------|------------------|

#### Project

27 West Drive

#### Drawing Title

Existing Elevations

#### Drawing Number

25-074\_020

#### Status

Planning

#### Scale



#### Revision

B

#### Date of Origin

November 2025