

KEY





Existing hedgerow

Key



Site Boundary

 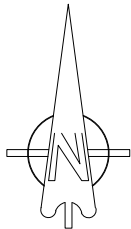

The Gun House

Rostellan
Cottages

1

3

Orchard
Lodge

Corner
Ho

Beech
House

The Wheel

The
Cottage

South House

SCHOOL LANE

RIVER GARDEN

Rose Cottage



Email: alexpcarr@outlook.com
Telephone: 07308 953285
Facebook: @acdesignuk

PROJECT The Cottage School Lane Hamble	Project type Housing	Drawing classification Housing	SCALE 1:200	SHEET SIZE A2	SHEET No.	DATE 22/05/26	DRAWN Alexander Carr
	DRAWING TITLE Existing Site Plan		Planning				
			CM02-1000-1st				