


Location Plan

Ordnance Survey (c) Crown Copyright 2026. All rights reserved. Licence number 100022432

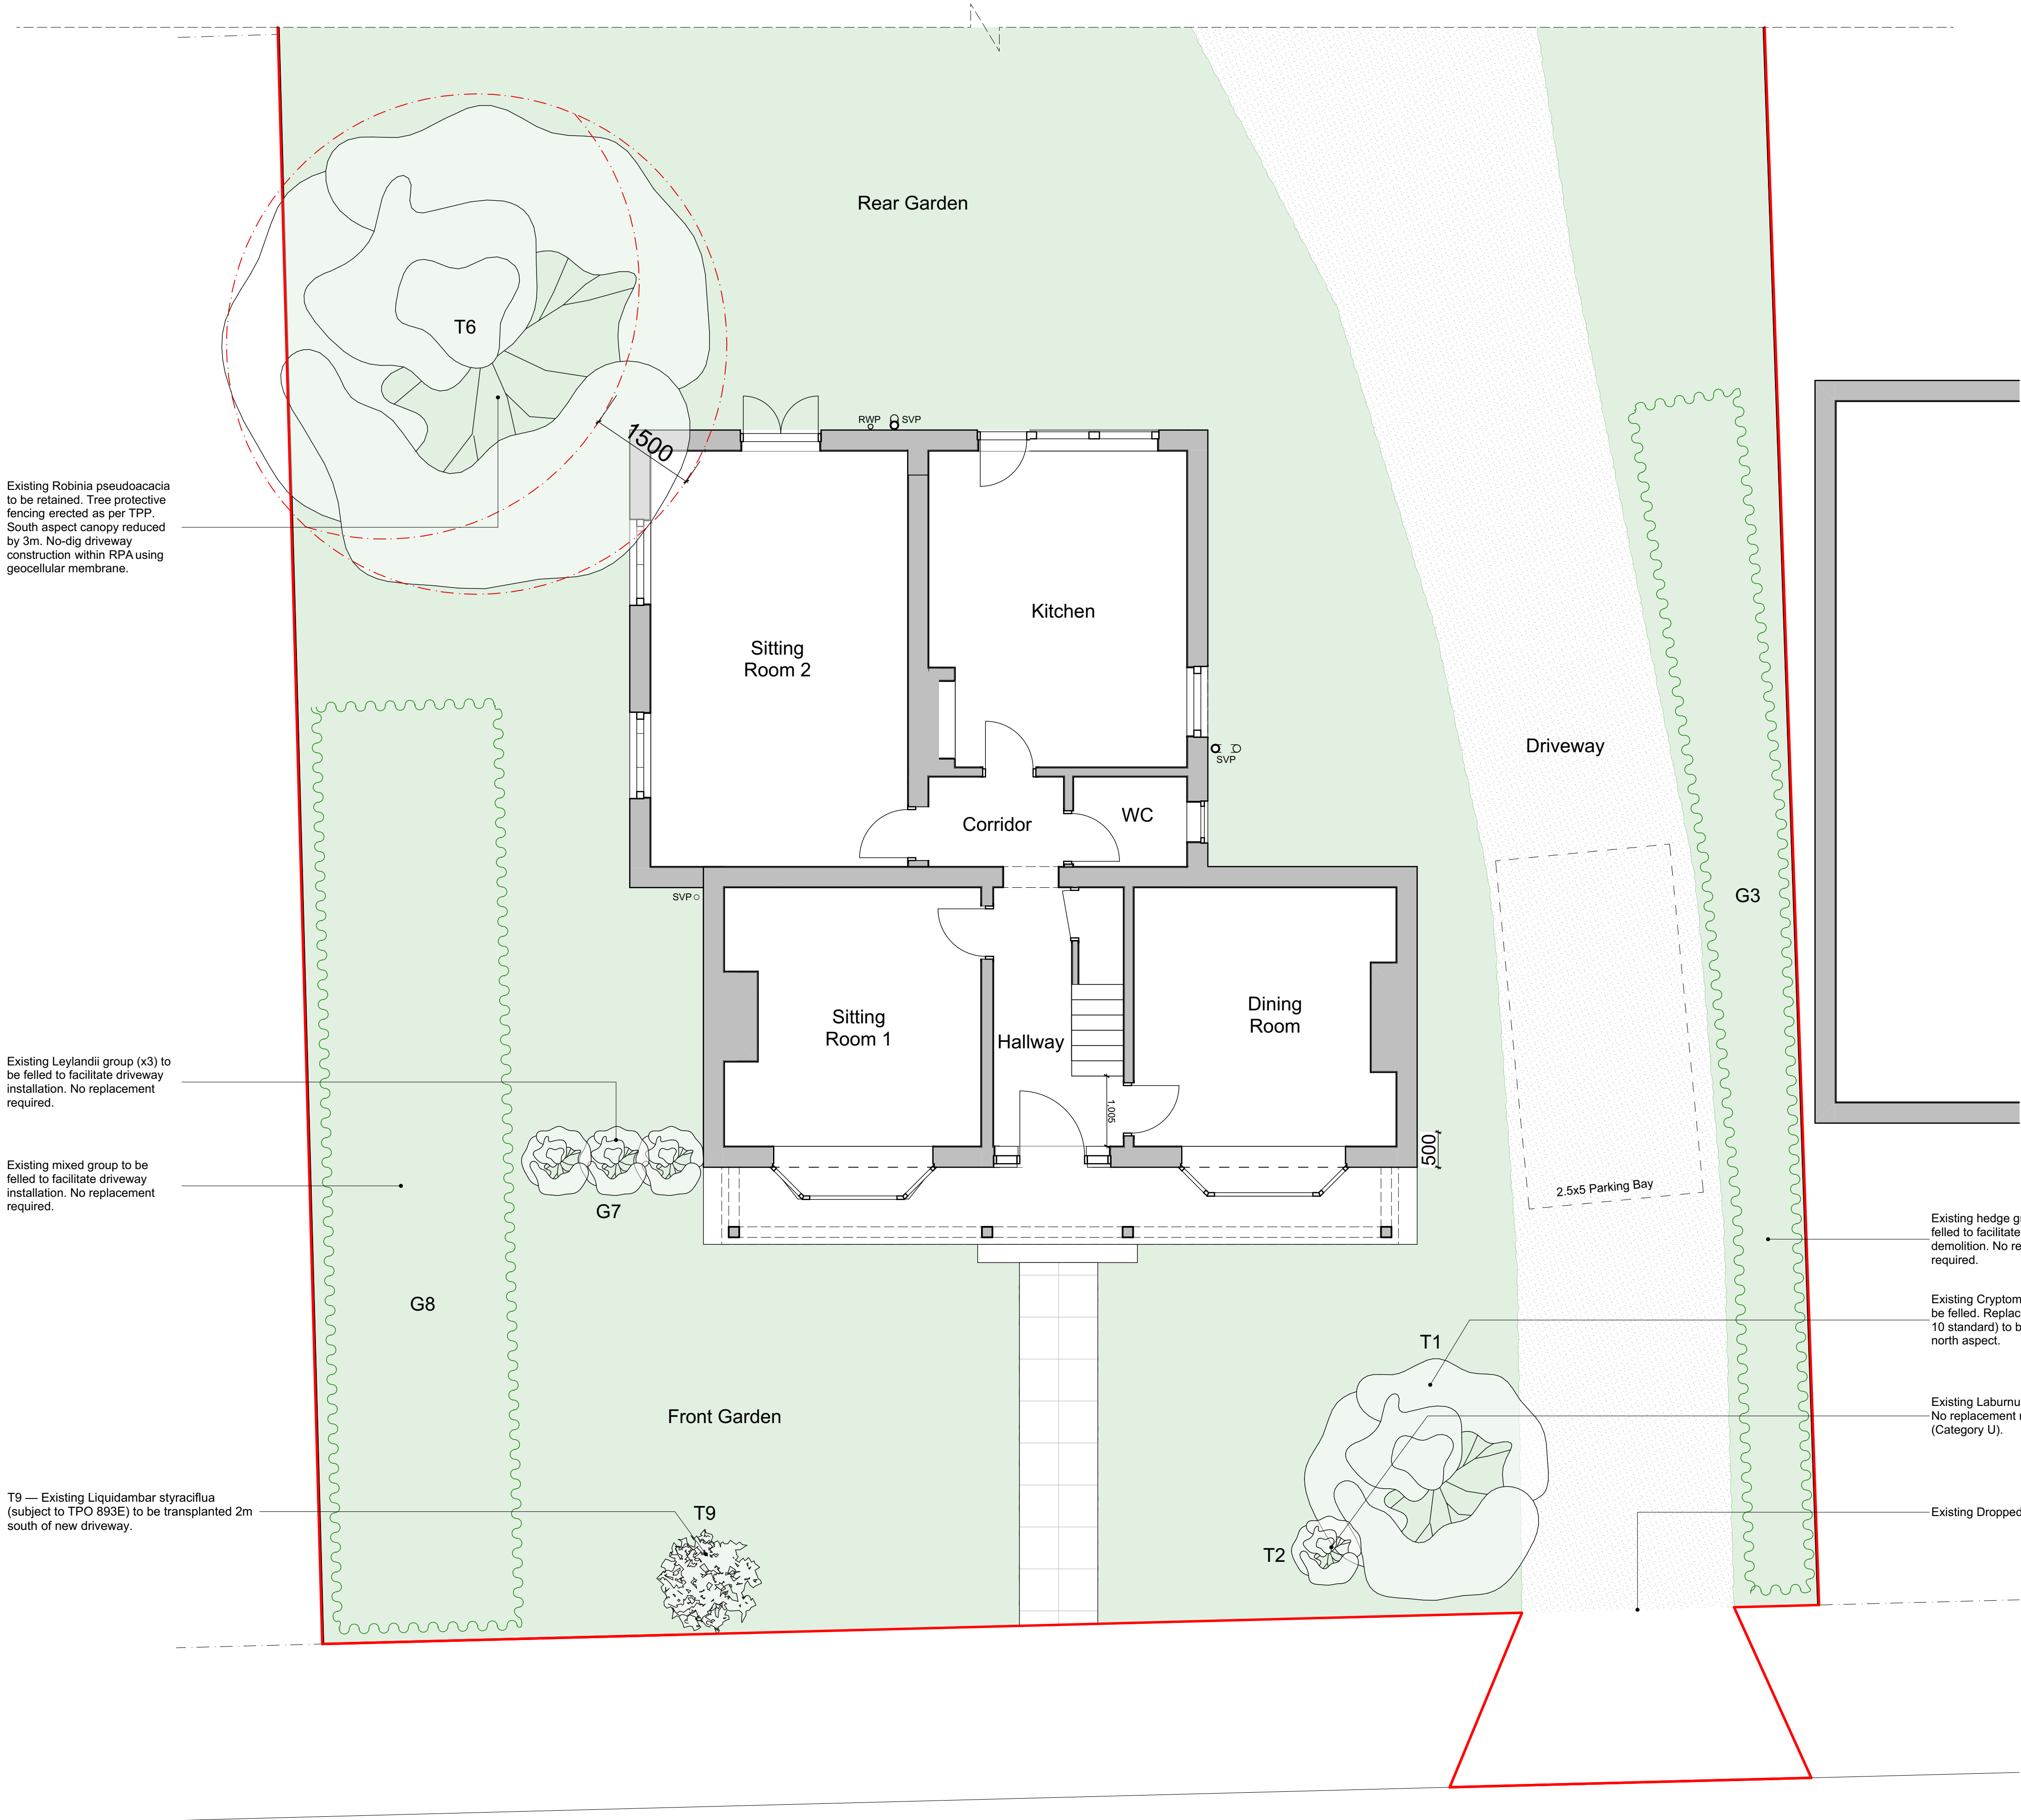

Existing Robinia pseudoacacia to be retained. Tree protective fencing erected as per TPP. South aspect canopy reduced by 3m. No-dig driveway construction within RPA using geocellular membrane.

Existing Leylandii group (x3) to be felled to facilitate driveway installation. No replacement required.

Existing mixed group to be felled to facilitate driveway installation. No replacement required.


T9 — Existing Liquidambar styraciflua (subject to TPO 893E) to be transplanted 2m south of new driveway.

Existing hedge group to be felled to facilitate site access for demolition. No replacement required.

Existing Cryptomeria japonica to be felled. Replacement tree (8–10 standard) to be planted to north aspect.

Existing Laburnum to be felled. No replacement required (Category U).

Existing Dropped Kerb

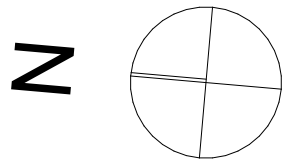

1:50 scale
0 1m 2m 3m 5m

1

GF-Ground Floor
1:50

PLANNING APPROVAL

Revision	Description	Date	Drawn
P2	Planning Requests and Arbo info included	10.07.26	FR
P1	Dropped Kerbs added	11.03.26	FR

Designer :



Project :

Park Road
145 Park Road, Chandler's Ford,
Eastleigh, SO53 1HT

Drawing :

Existing Site Plan 1:50

Date : JULY 2026	Scale : 1:50 @ A1	Revision: P2
Drawing No. : 164 / 106	Status : Planning	