





- Notes :
- 1. All Dimension are in millimeters.
 - 2. All dimensions are to be checked on site and the Architect is to inform of any discrepancies before construction commences.
 - 3. All references to drawings refer to current revision of that drawing.

-	-	-
Rev.	Date	Revisions

Client - SCL Project - 62 High Street, Trent Way, West End, Southampton, SO30 3DT		
Scale -	Date - 27-06-2026	
Drawn By - KM Renovations & Surveys	Checked By -	
Project No.	Drawing No. 8	Revision -
Project Description - CONSERVATORY EXTENSION AND CHIMNEY BREAST WALL REMOVED		

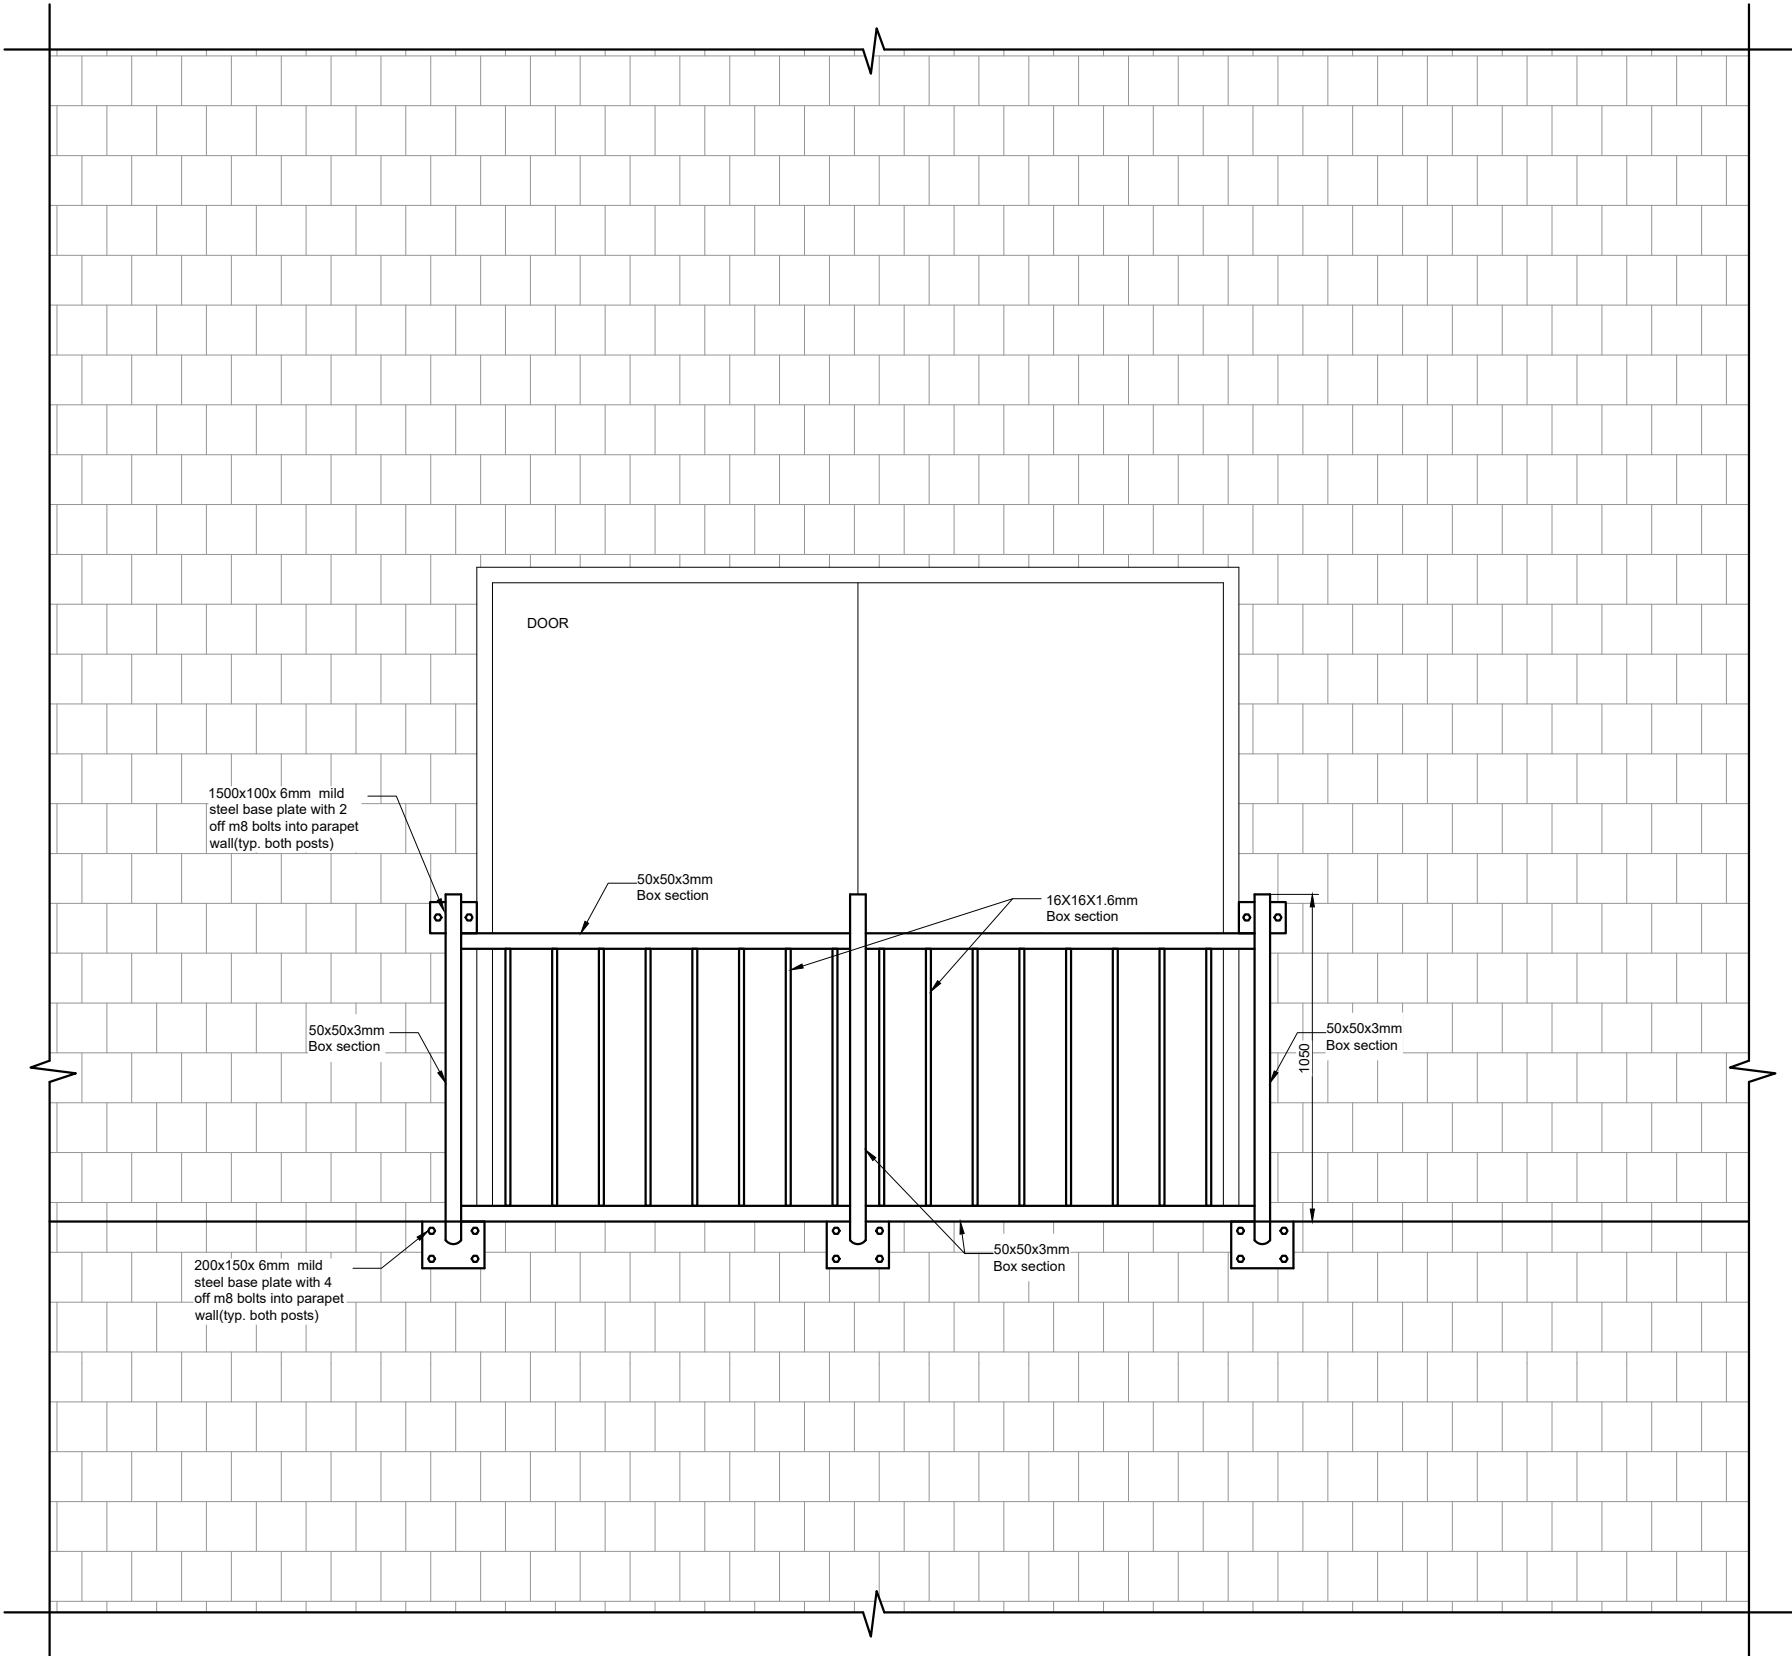

TYPICAL FRONT ELEVATION

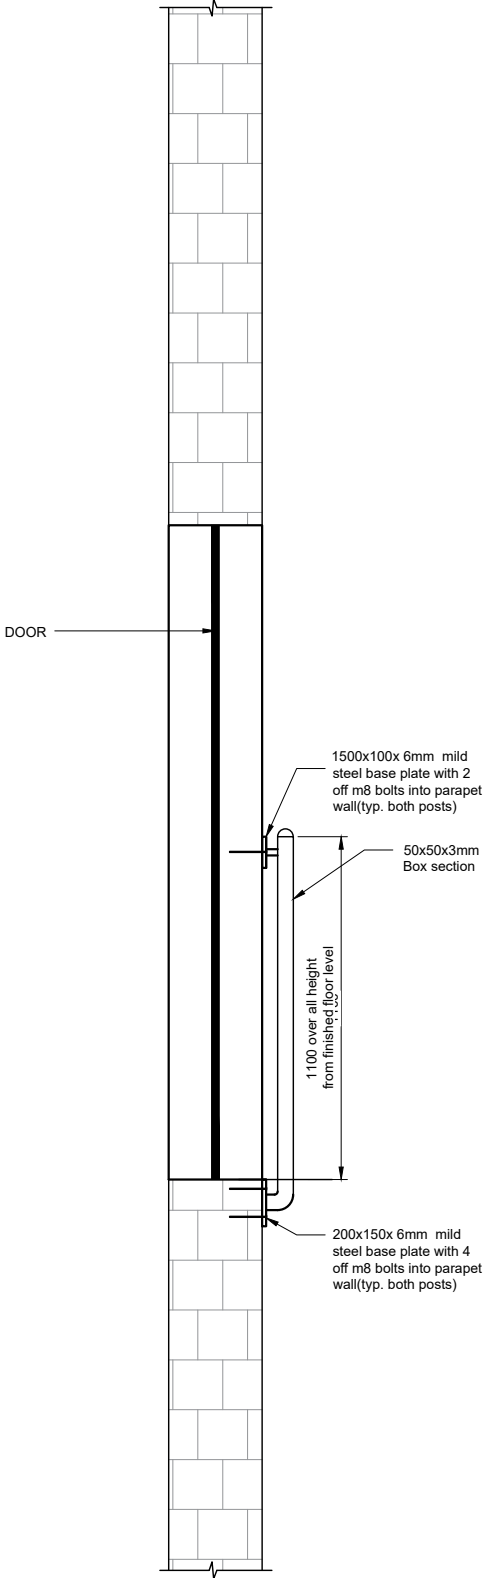

TYPICAL SIDE ELEVATION

NOTE
all steel work to be hot dip galvanized or suitably protected,
all fixings to base plates are m8 stainless steel (grade 316)
ensure maximum 100mm clearance between bottom rail and top of parapet wall,
all wrought iron infill panels to be securely welded to top and bottom rails.
masonry to be sound and free from loose material .

TYPICAL BALCONY DETAILS