




Scale 1:100

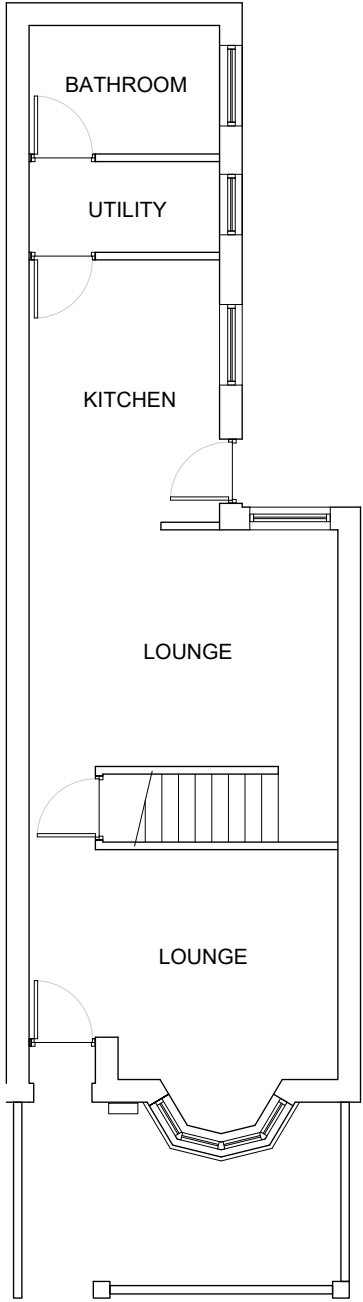

EXISTING GROUND FLOOR PLAN
Scale 1:100

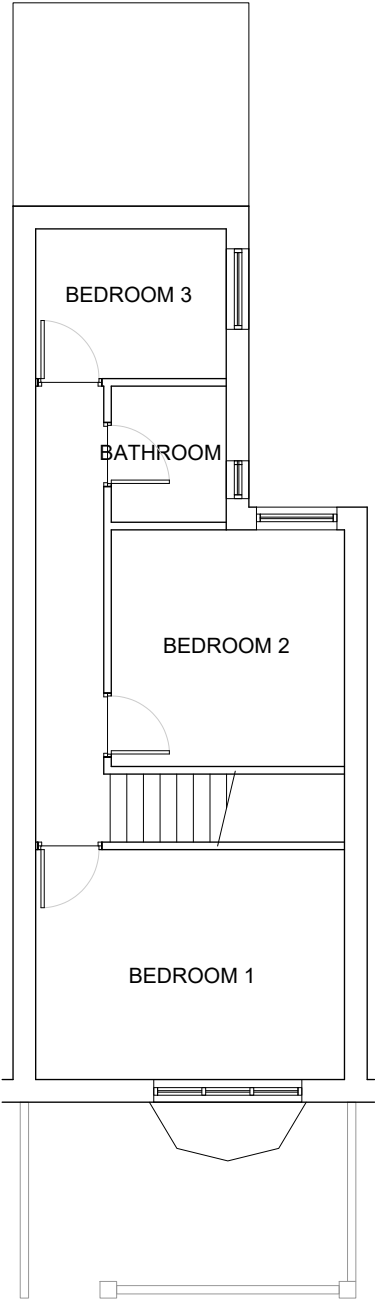

EXISTING FIRST FLOOR PLAN
Scale 1:100

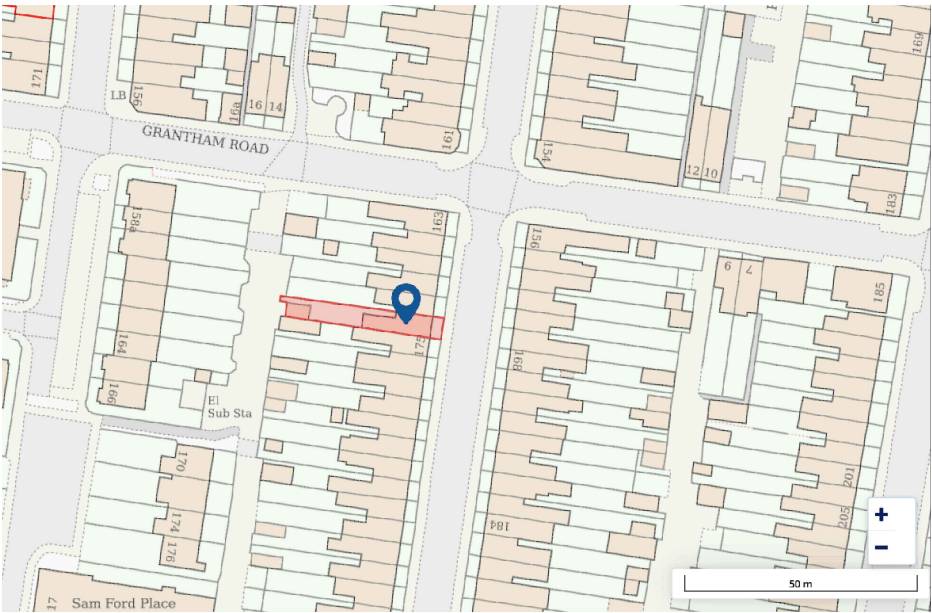

LOCATION PLAN
NTS



EXISTING FRONT ELEVATION
Scale 1:50

REVISION DETAILS
FIRST ISSUE
PLANNING ISSUE

DATE
28.03.26
05.07.26
REV.
-
A

CLIENT
MRS J FLINT

PROJECT TITLE
FRONT PORCH EXTENSION

PROJECT ADDRESS
173 HIGH STREET, EASTLEIGH, SO50 5LX

DRAWING TITLE
EXISTING PLANS AND ELEVATIONS

DRAWING NO.
JF.PL01

SCALE
1:100 @ A3