

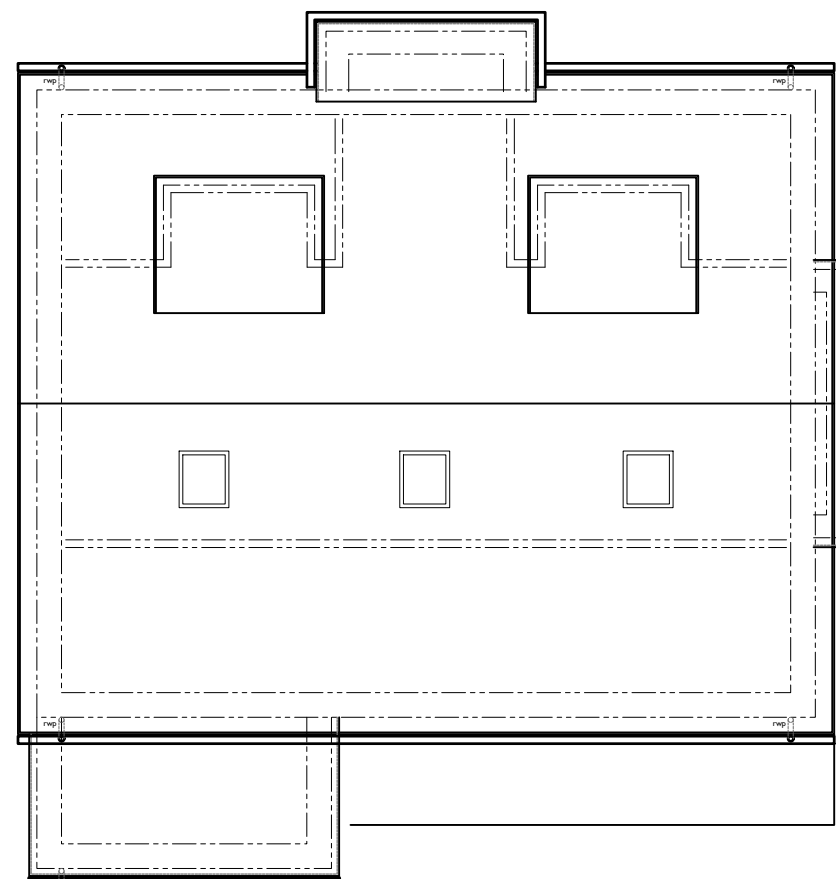
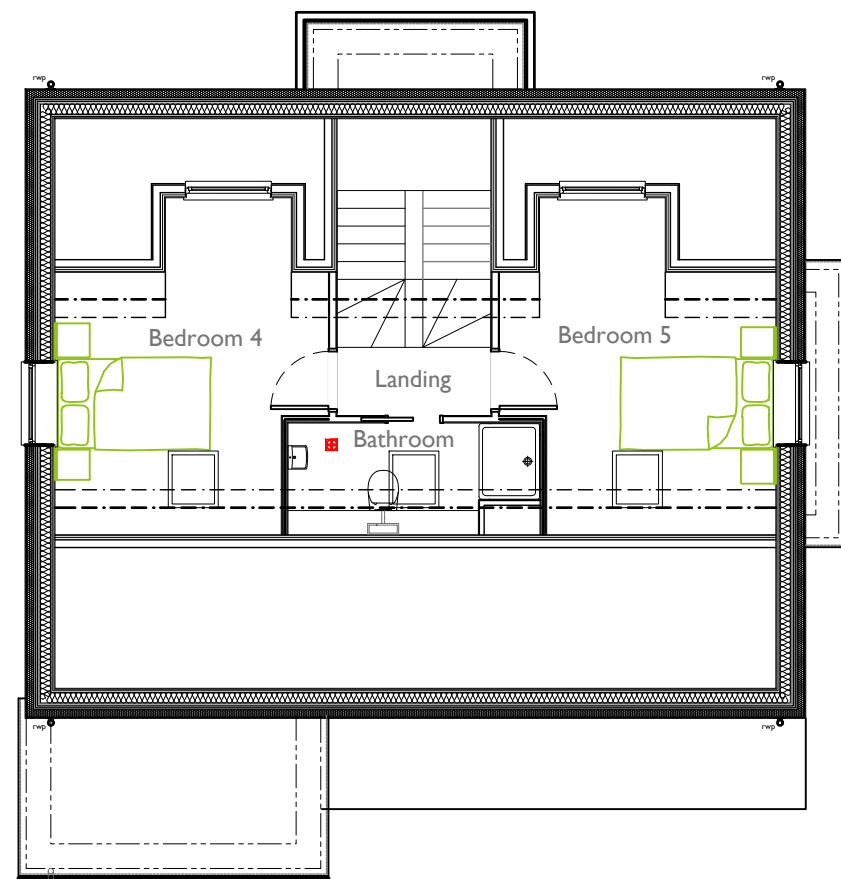


REVISIONS				
REV.	DESCRIPTION	DRAWN	CHKD.	DATE
A	Amended to client comments	AC	AC	18/04/26

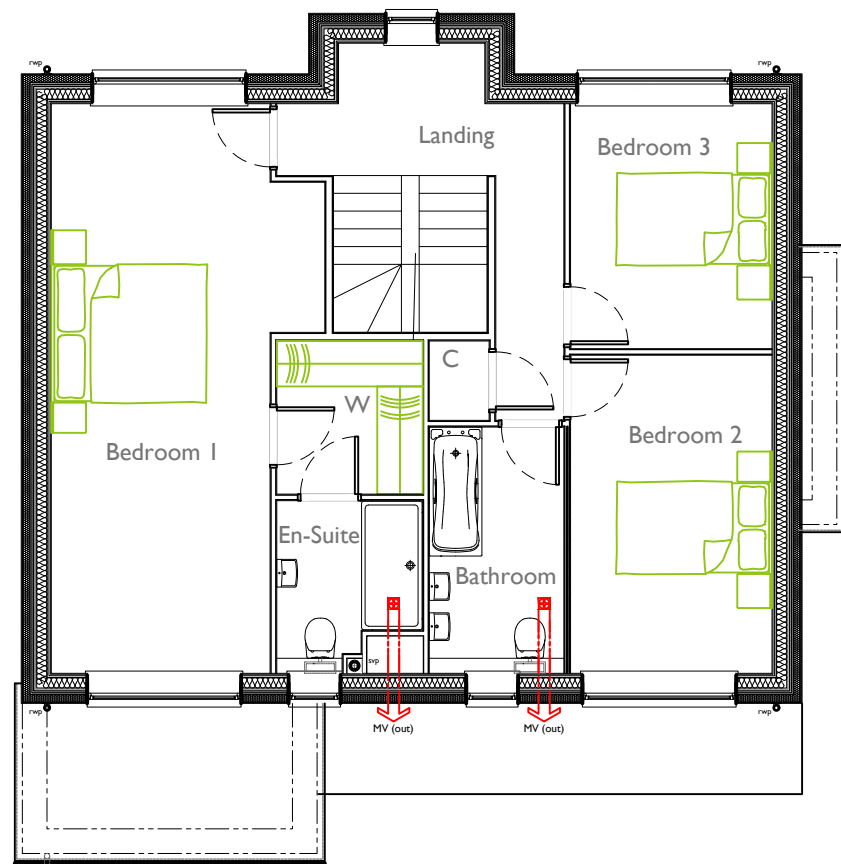

In association with
AC DESIGN
Hampshire Architect
Email: alexpcarr@outlook.com
Telephone: 07308 953285
Facebook: acdesignuk

PROJECT Swinley Pylands Lane	Project type Housing	Drawing classification Housing	SCALE 1:100	SHEET SIZE A2	SHEET No.	DATE 20/09/25	DRAWN Alexander Carr
DRAWING TITLE Proposed Floor Plans and Elevations			Building Regs BB02-201-A				

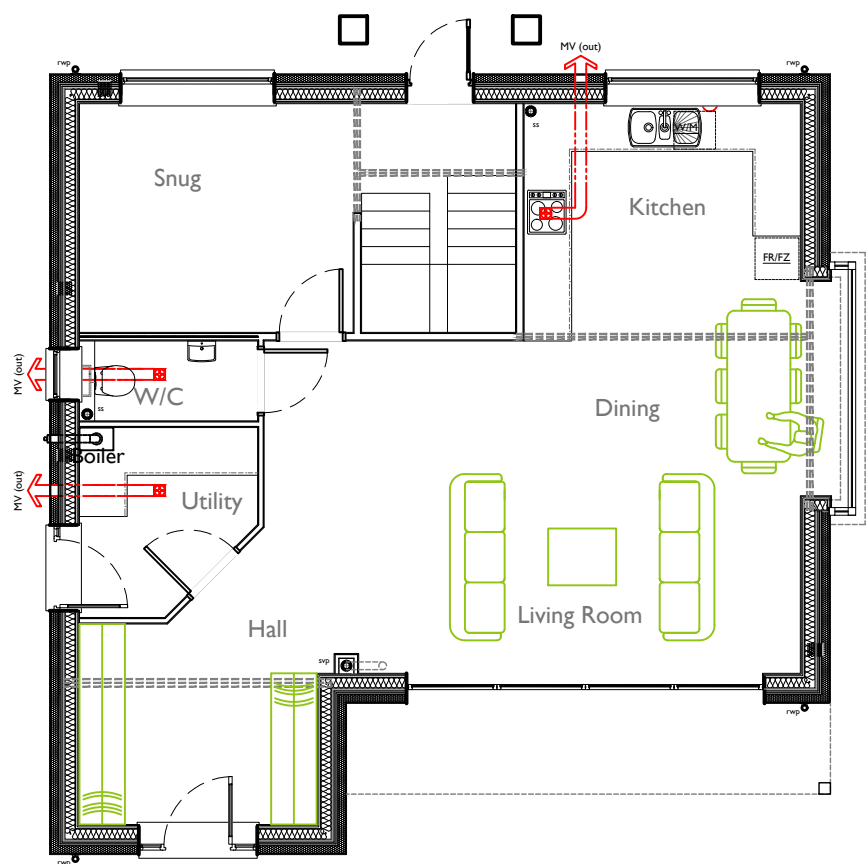