



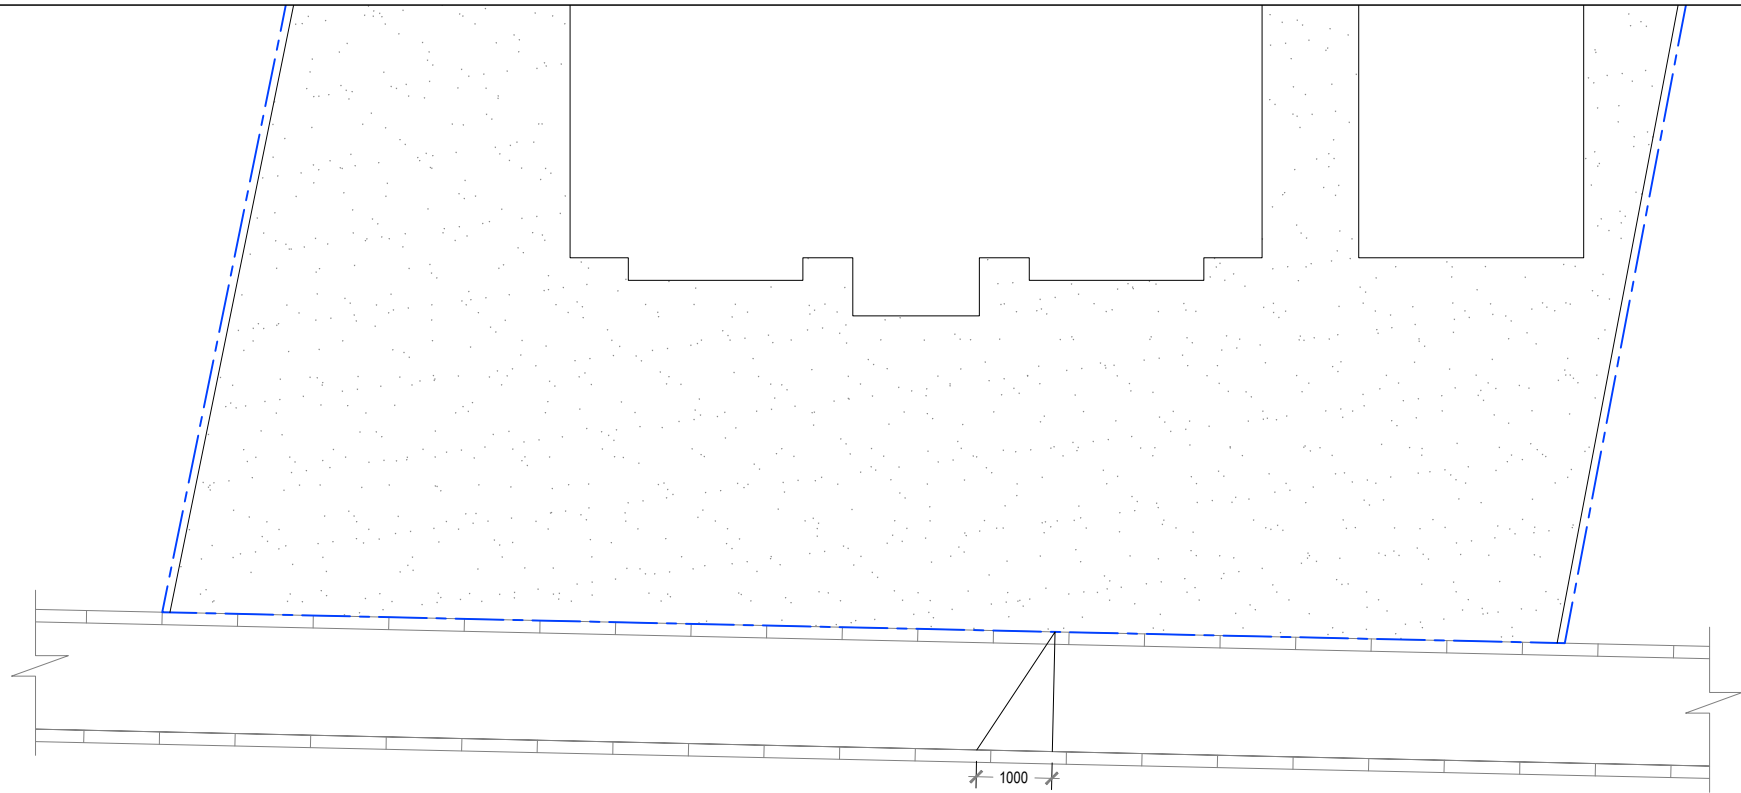

Existing Site Plan



Existing Front Elevation

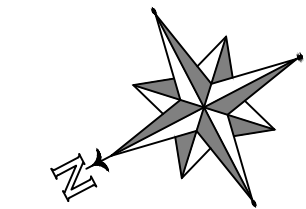

- Symbol Key:**
- Boundary line
 - Demolished
 - Details above
 - Proposed foundation
 - Waste drainage layout
 - Rainwater drainage layout
 - timber/steel beam above sized and specified by Structural Engineer - fire proofed as per spec. and detail drawing

- MV Mechanically ventilated
- SD Mains operated interlinked smoke detector
- HD Mains operated interlinked heat detector
- Escape door / window
- CM Carbon Monoxide alarm



NA PLANNING LTD

19 St James Park road, Shirley,
Southampton, SO16 6HL
TEL: 077 4569 6432
E-MAIL: info@naplanning.co.uk
WEB: www.naplanning.co.uk

Project
35 Bursledon Road, Hedgend, SO30 0BP

Drawing
New Dropped Kerb

Title
Existing Site Plan
Existing Front Elevation

Drawing Status:

Scale 1:100 @A3	Drawn N.ALI	Date 26.06.2026
Project No 726	Page D01	Revision P3