


General Notes

1 This drawing is © copyright BLUNN Architects 2024. No unauthorised reproduction of any kind is permitted.


2 No dimensions to be scaled from this drawing.

3 This map is reproduced from Ordnance Survey material with the permission of Ordnance Survey on behalf of the controller of the Mapcopy's Stationery Office © Crown copyright. Unauthorised reproduction infringes Crown Copyright and may lead to prosecution or civil proceedings. (100019180), (2024)


Notes:

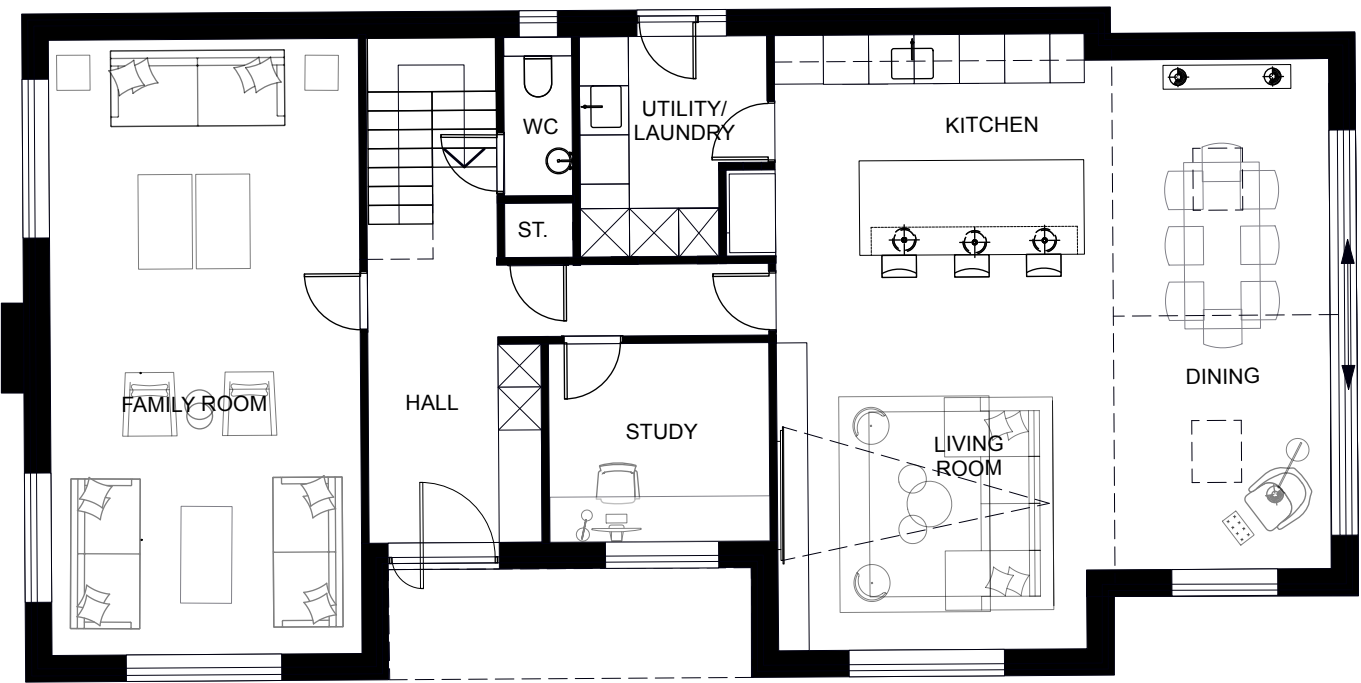


01 Proposed Ground Floor Plan House

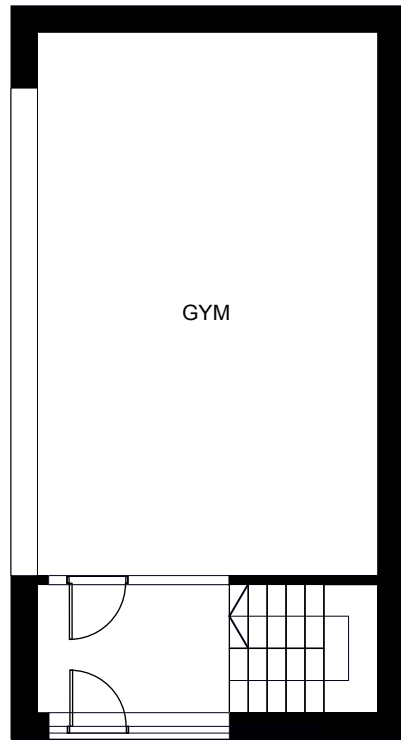

02 Proposed Ground Floor Plan Annex

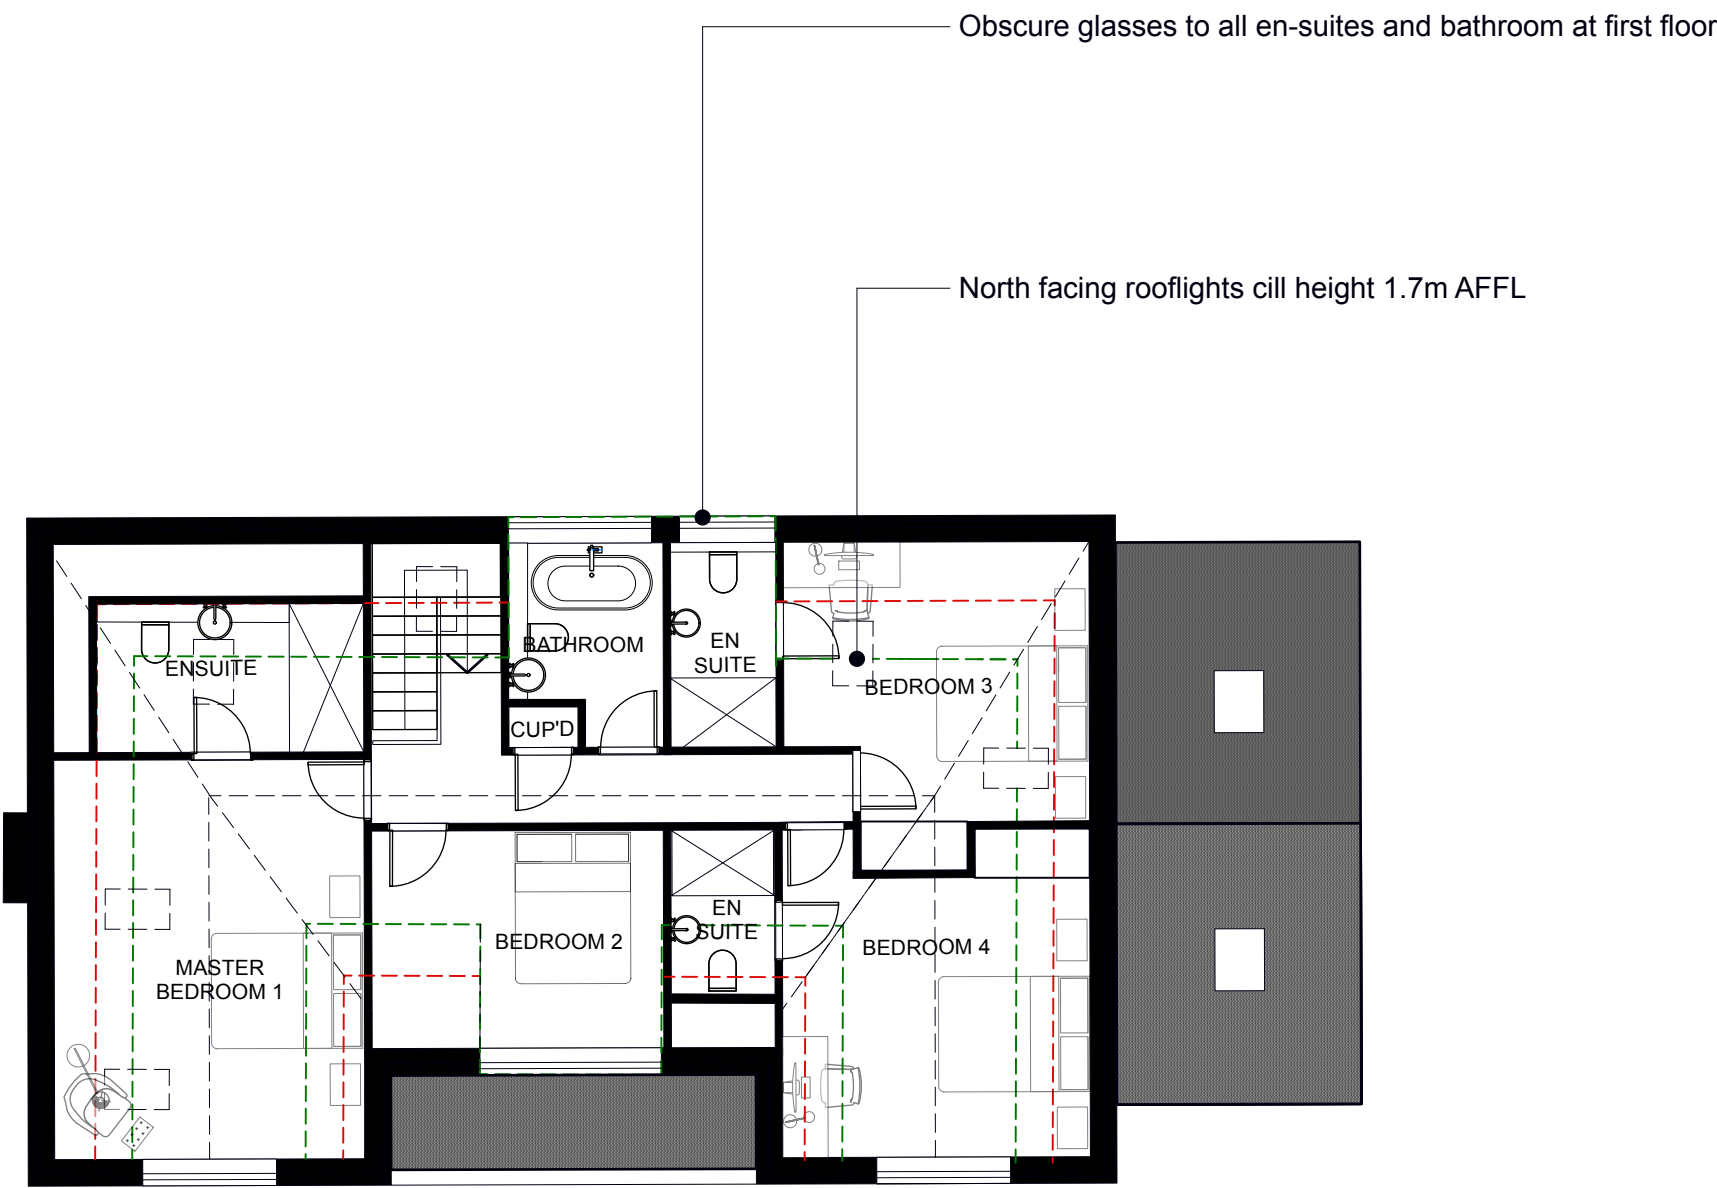

03 Proposed First Floor Plan House

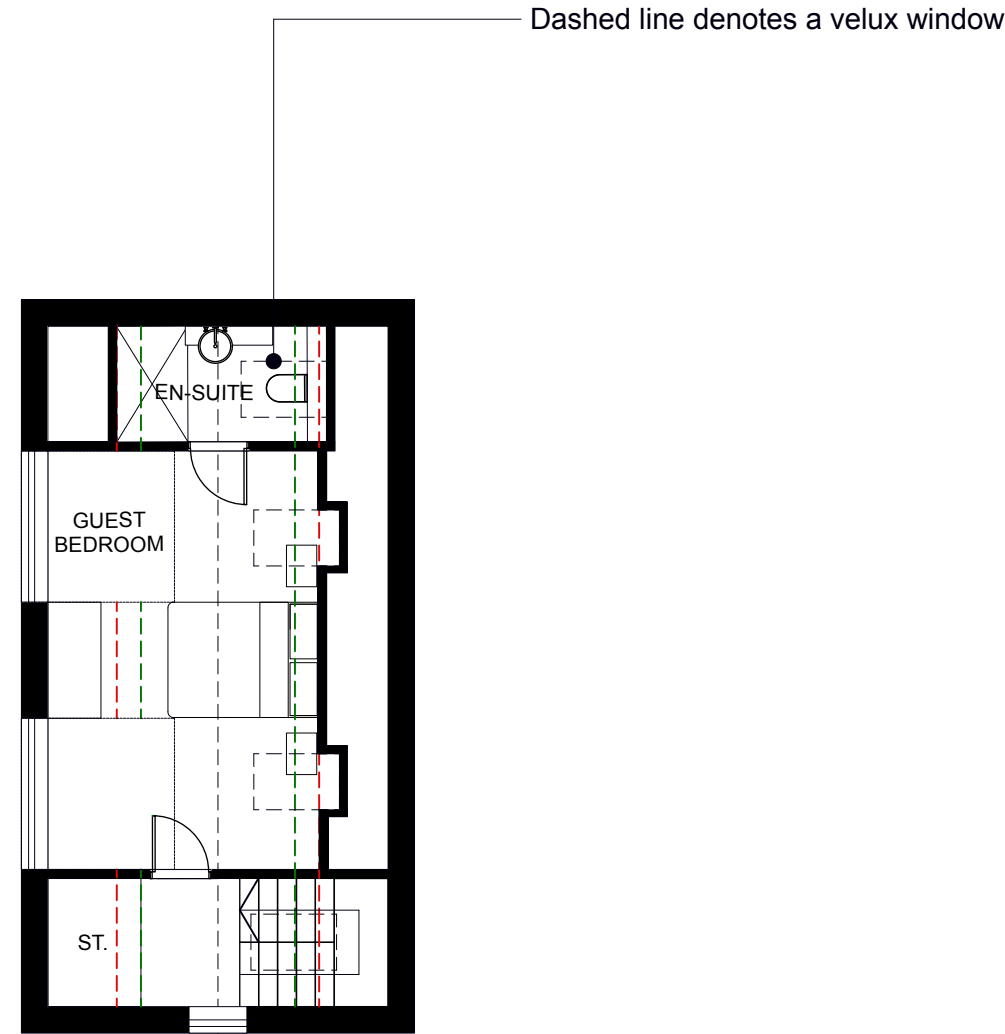

04 Proposed First Floor Plan Annex

FOR PLANNING

C	15.07.20	Issued For Planning MMA. Kitchen window removed, bathroom and ensuite windows amended, bathroom layout amended.	DG	TB
B	11.09.24	Issued For Planning	DG	TB
A	30.07.24	Issued For Planning	DG	TB
-	29.06.24	Issued For Planning	DG	TB
Rev	Date	Description	Drawn	Checked

BLUNN. ARCHITECTS

Foxcroft Studio
Oliver's Battery
Winchester
SO22 4JT

mail@blunnarchitects.com
tel:01962 275935
07977 148516

38 Nichol Road
Chandlers Ford
SO53 5AU

Proposed Ground & First Floor Plans
Scale 1:100 @ A1/ 1:200 @ A3

P1091-A-PLN-212

0 1 5 10m

