




Proposed Front Elevation
1:50




Proposed Rear Elevation
1:50



Proposed Side (South) Elevation
1:50

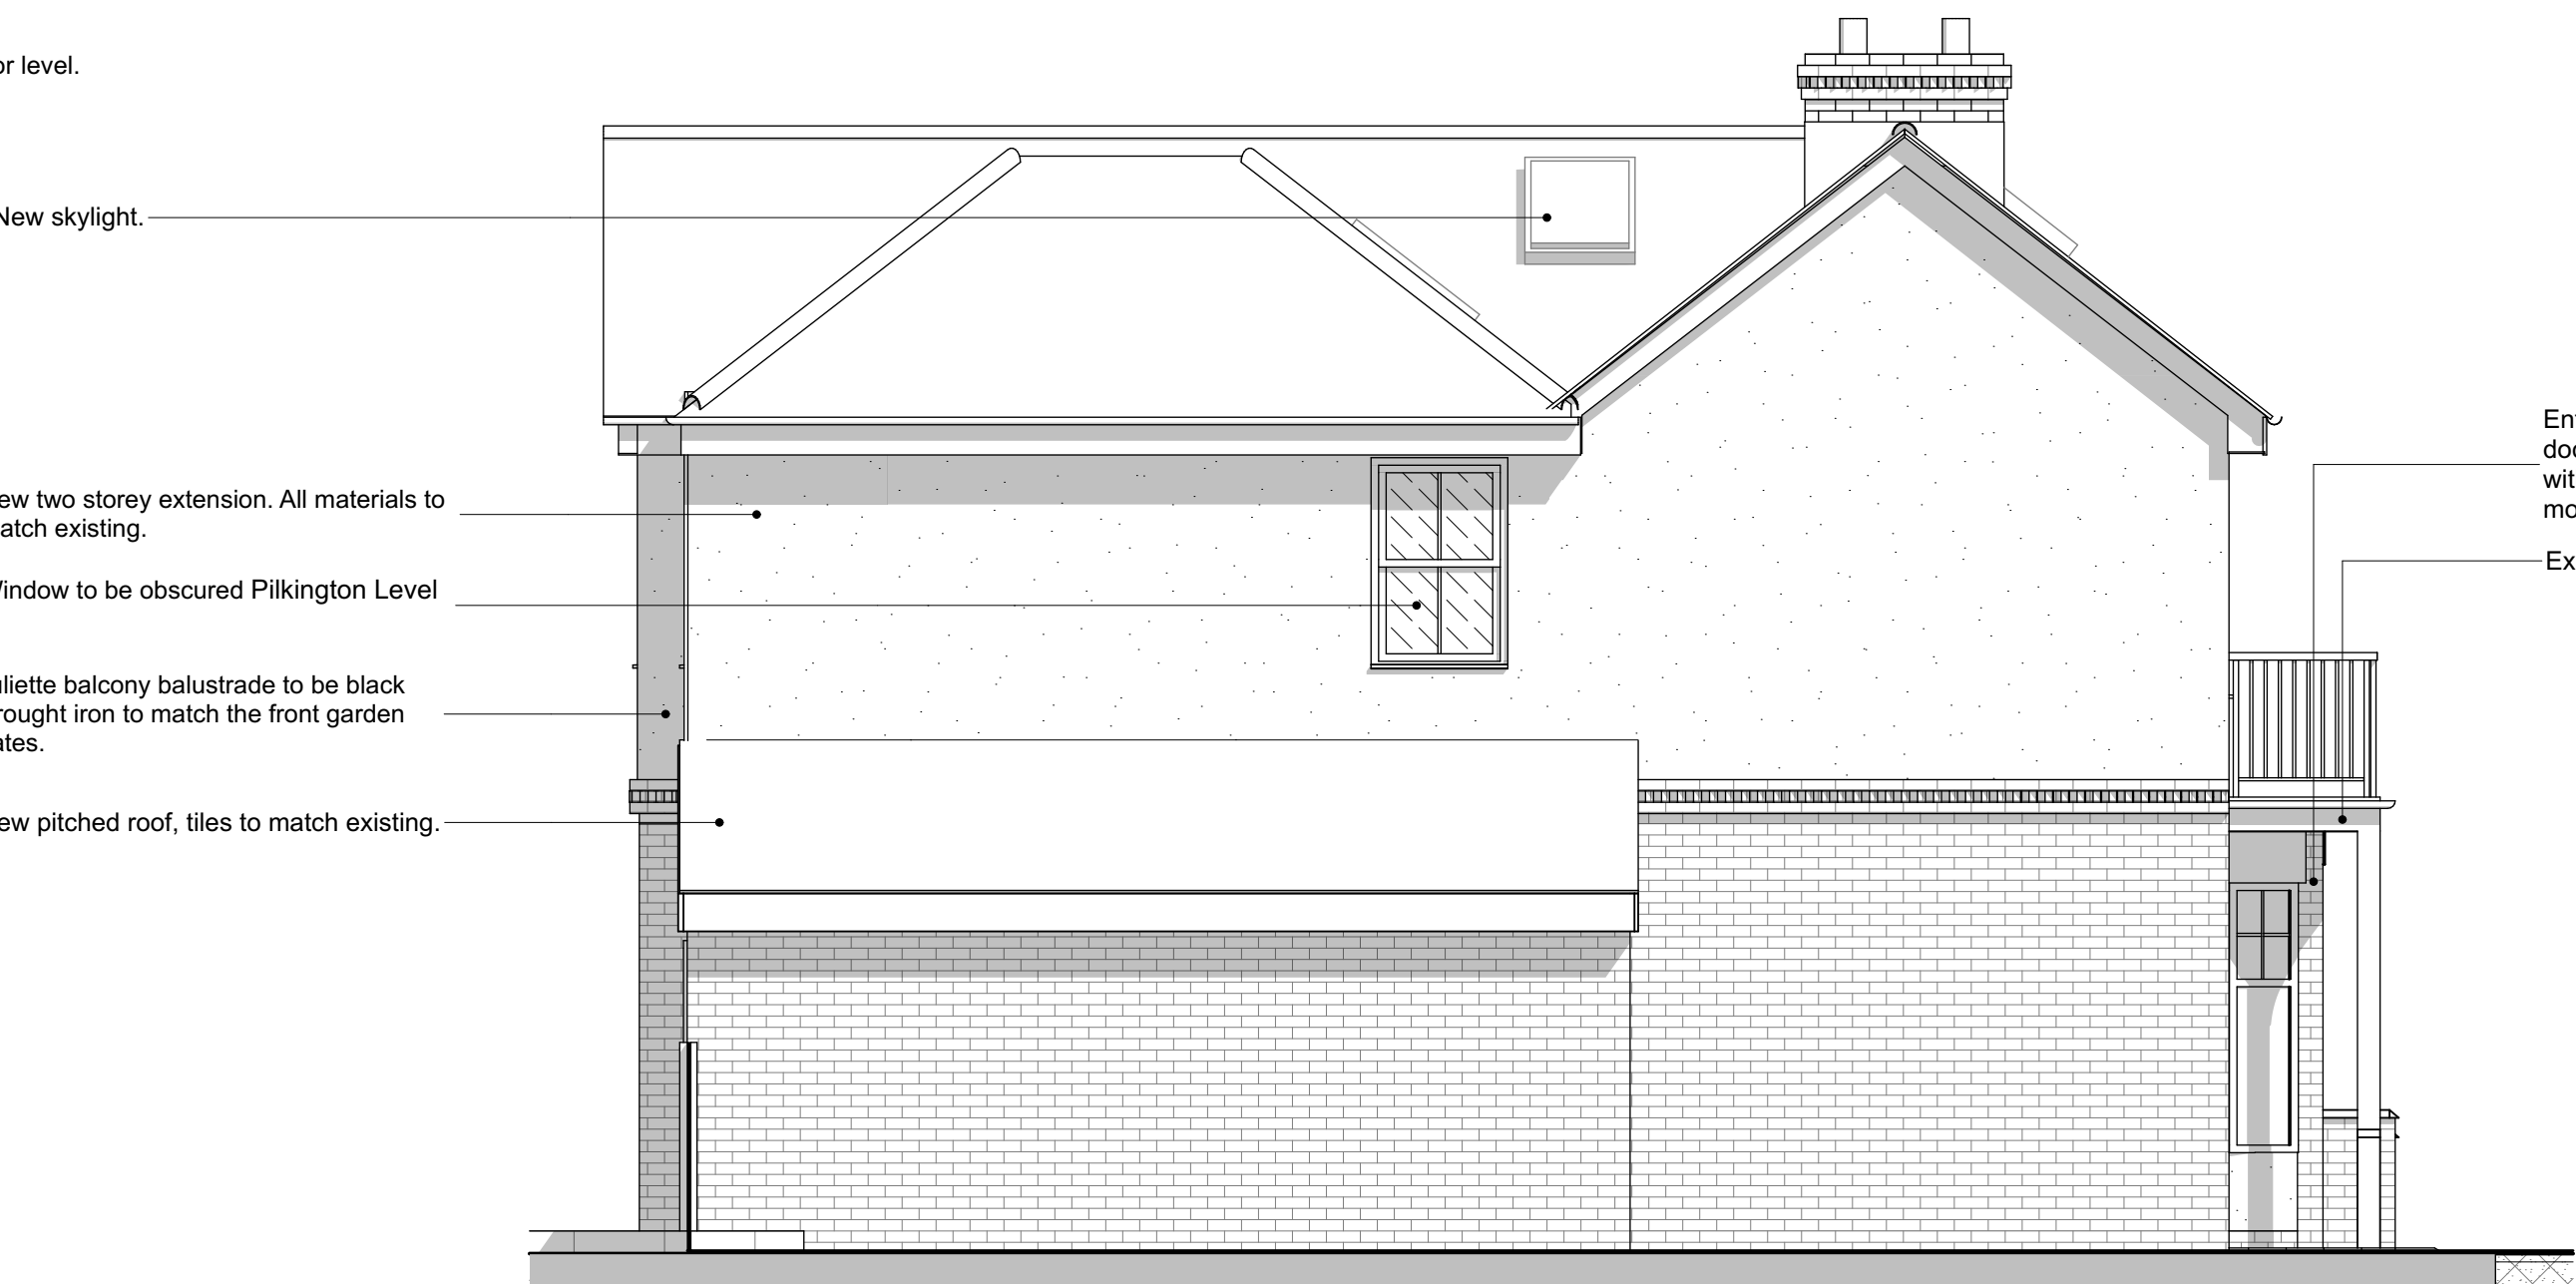

Proposed Side (North) Elevation
1:50

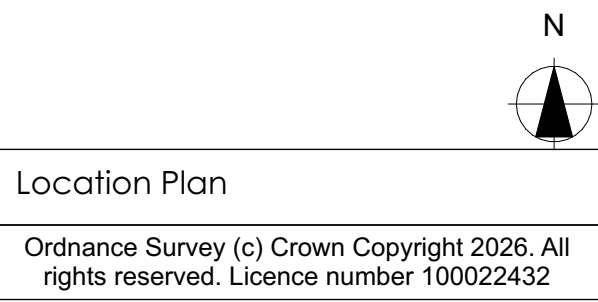

New window

New two storey extension to replace single storey extension. All materials to match existing.

New window to replace door. Birkc soldier course to match existing.

PLANNING APPROVAL

Revision	Description	Date	Drawn
P3	Heat pump removal	15.07.26	FR
P2	Planning Requests and Arbo info included	10.07.26	FR
P1	Amendments based on planning officer's requests	03.07.26	FR

Designer :

GRKA
GRK Architecture
www.grka.co.uk

Project :
Park Road
145 Park Road, Chandler's Ford,
Eastleigh, SO53 1HT

Drawing :
Proposed Elevations

Date : JULY 2026	Scale : 1:50 @ A1
Drawing No. : 164 / 104	Status : Planning
Revision: P3	