


Location Plan

Ordnance Survey (c) Crown Copyright 2026. All rights reserved. Licence number 100022432

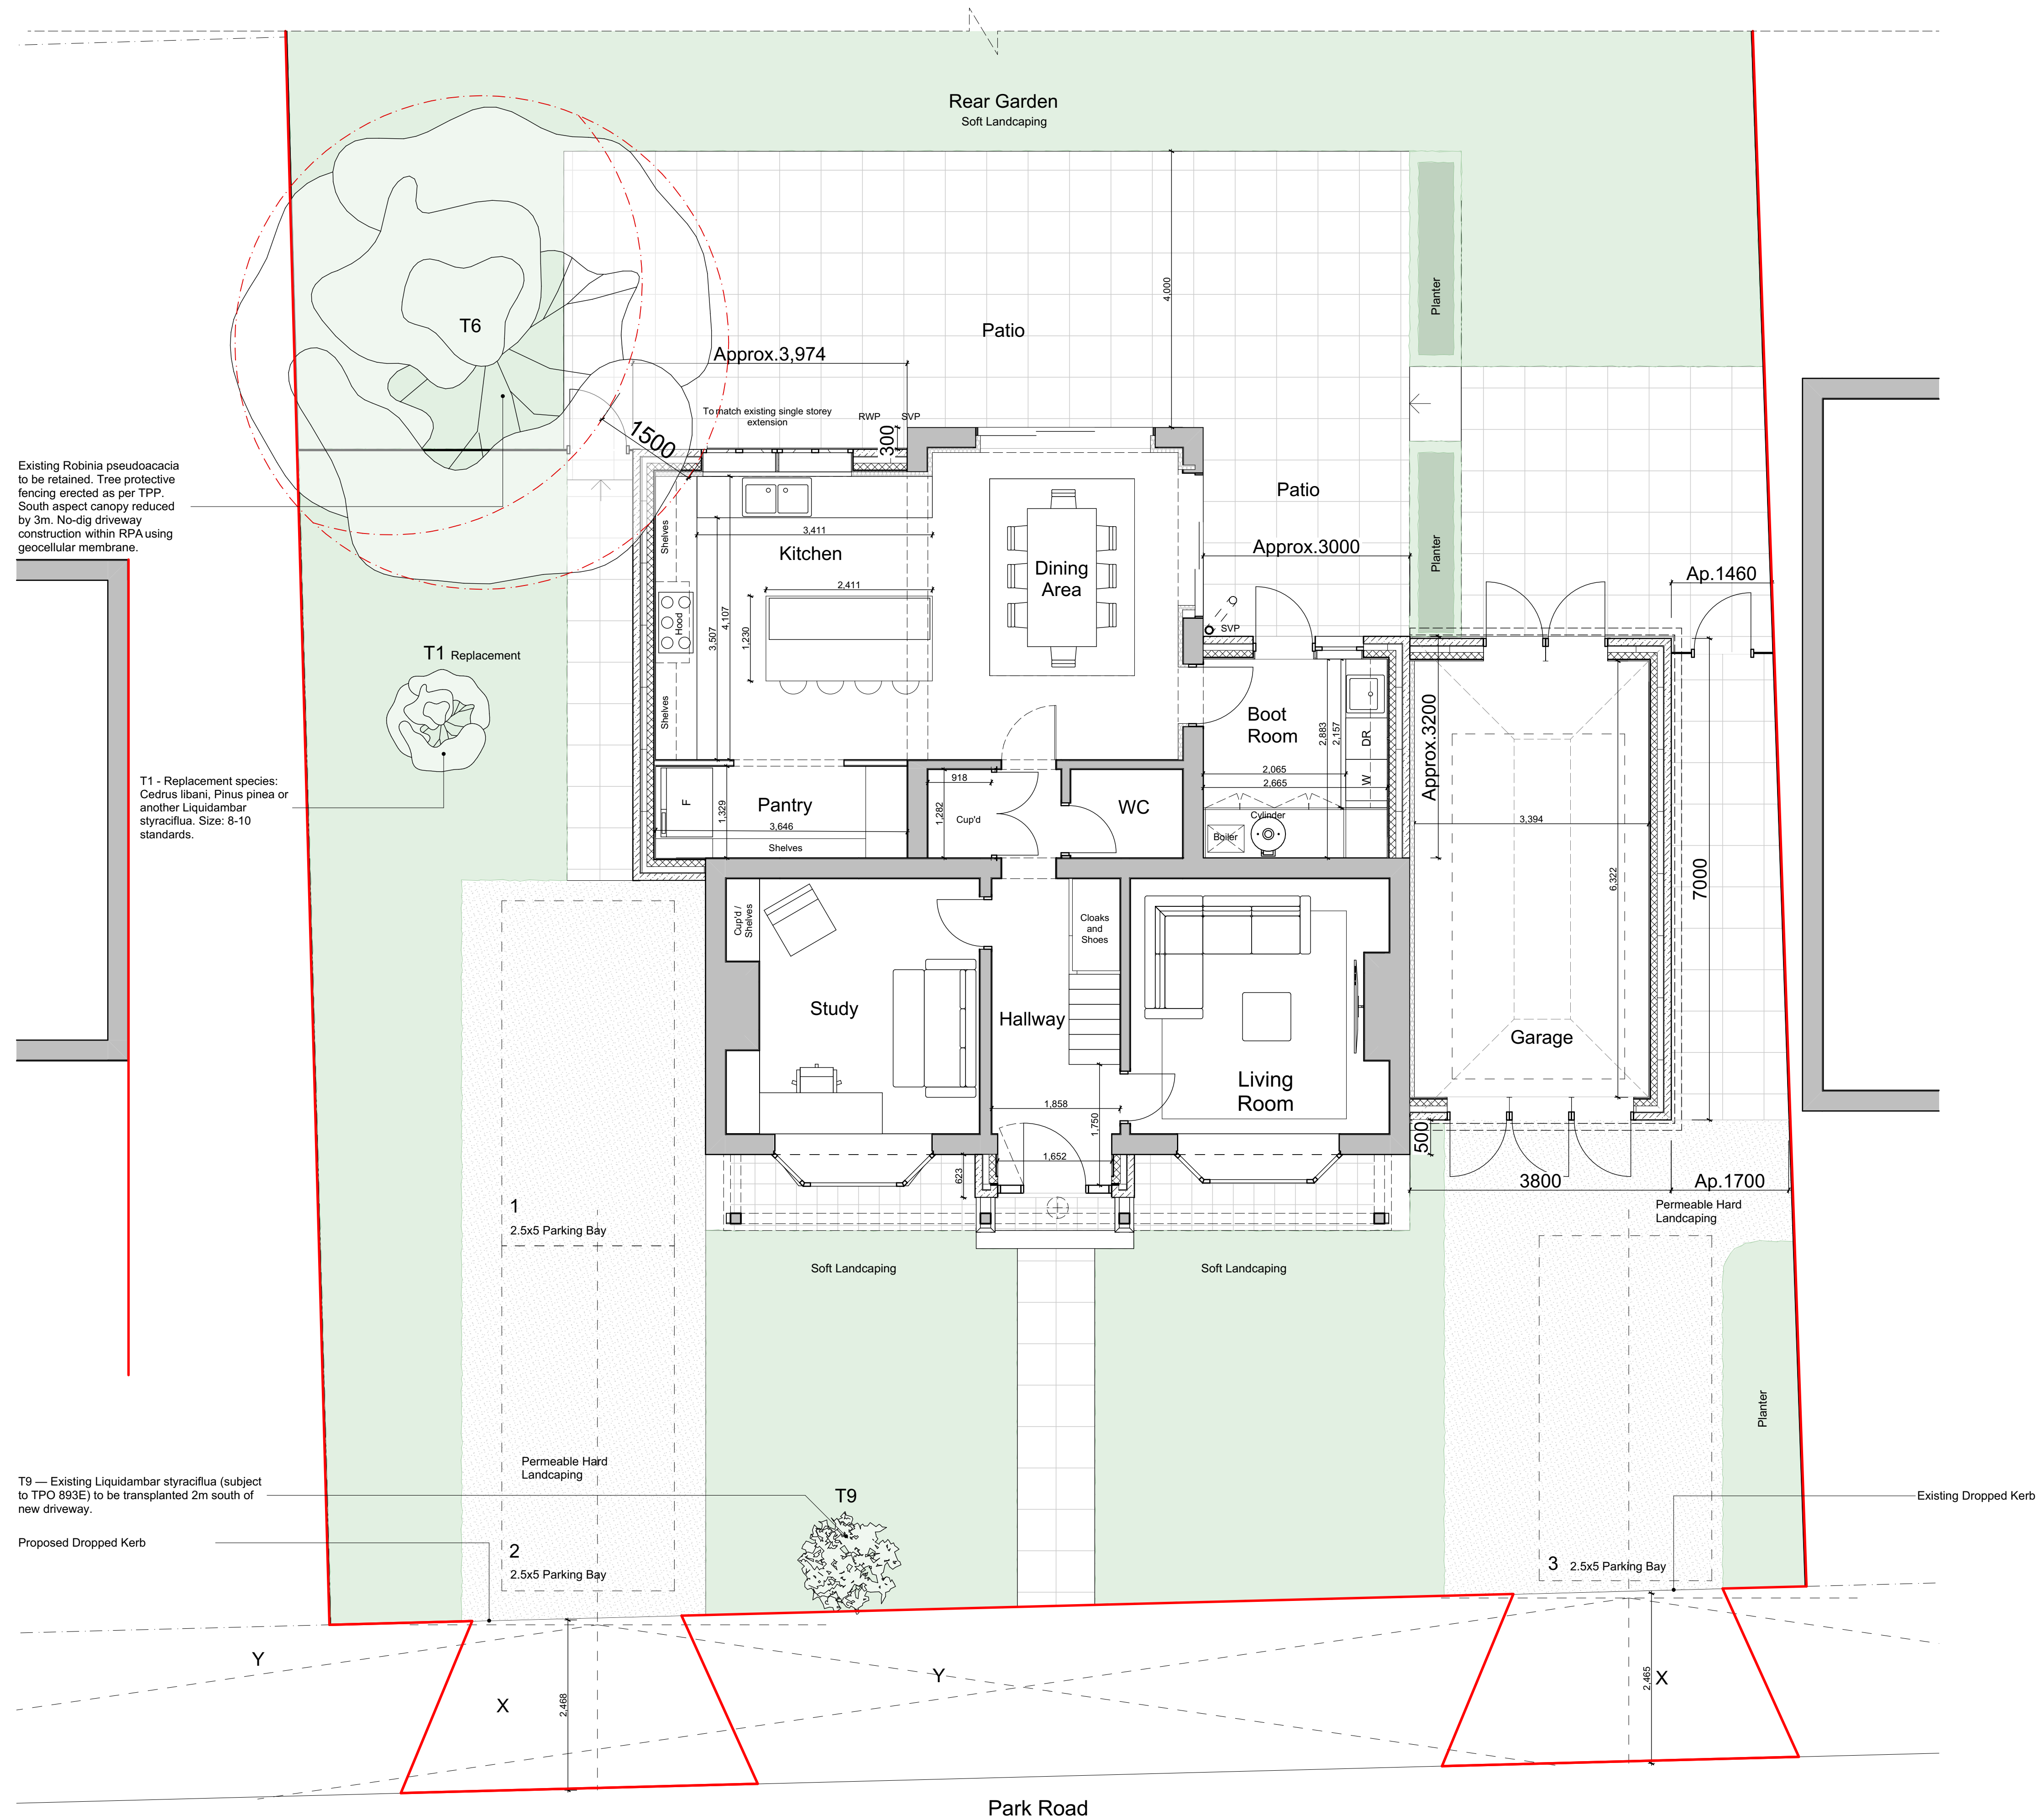

Existing Robinia pseudoacacia to be retained. Tree protective fencing erected as per TPP. South aspect canopy reduced by 3m. No-dig driveway construction within RPA using geocellular membrane.

T1 - Replacement species: Cedrus libani, Pinus pinea or another Liquidambar styraciflua. Size: 8-10 standards.

T9 — Existing Liquidambar styraciflua (subject to TPO 893E) to be transplanted 2m south of new driveway.

Proposed Dropped Kerb

Existing Dropped Kerb



GF-Ground Floor
1:50

PLANNING APPROVAL

P4	Removal of heat pump	15.07.26	FR
P3	Planning Requests and Arbo info included	10.07.26	FR
P2	Dropped Kerbs added	11.03.26	FR
P1	Preliminary Issue	27.01.26	GM
Revision	Description	Date	Drawn

Designer :



Project :

Park Road
145 Park Road, Chandler's Ford,
Eastleigh, SO53 1HT

Drawing :

Proposed Site Plan 1:50

Date :	Scale :
JULY 2026	1:50 @ A1
Drawing No. :	Status :
164 / 107	Planning
Revision:	P4