


NOTE : This drawing is subject to copyright, no portion is to be reproduced without the written consent of the author. This drawing is subject to the provisions of the Building Regulations 2015 and all other relevant regulations. Dimensions, Areas and levels where given are subject to a site survey and are to be checked on site prior to construction.

This project falls under the Construction Design and Management Regulations 2015 whether domestic or commercial. As the client you have specific duties under these regulations. These duties are a legal requirement. For information on your responsibilities please go to www.HSE.gov.uk then CDM Regulations 2015.

5m @ scale 1:100

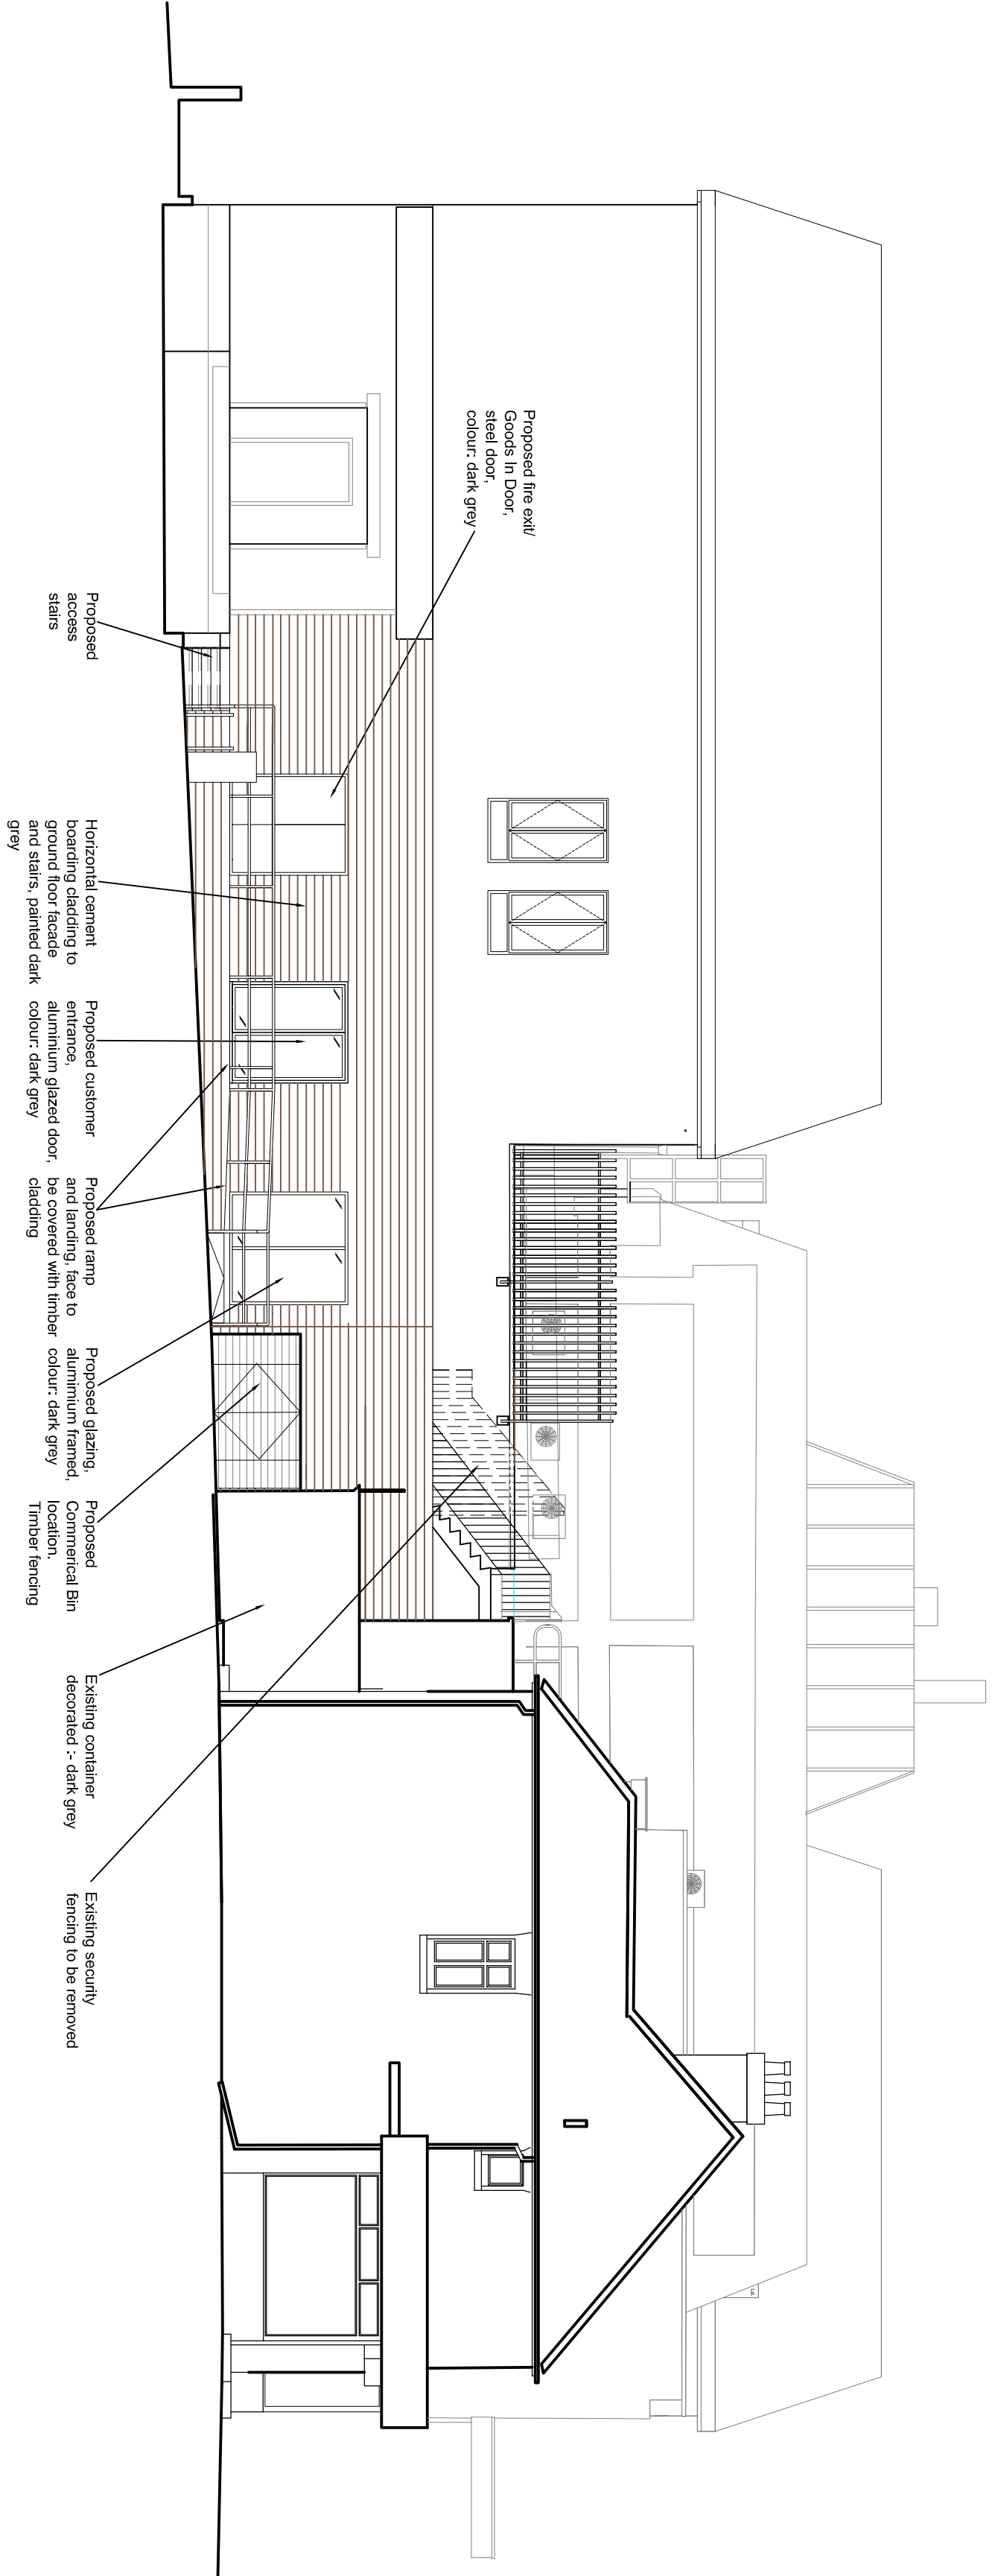

Side Elevation to Brownhill Road

Rear Elevation to Car Park

Existing container decorated -> dark grey

Proposed lift and stairs timber fencing colour -> dark grey, with doors to serve as fire exit and grade in

Doors to be adjusted so they swing outwards they will be painted dark grey

Fascia to denote area of unit to be painted dark grey

Front Elevation to Winchester Road

Rev Date Amendments

bwp bourne wood partnership

SALISBURY HALL, LONDON COLNEY, ST ALBANS, HERTFORDSHIRE, AL2 1BL.
Tel:01727 821397 Email:info@bournewp.co.uk
www.bournewood.co.uk

Client / Project:
Majestic Wines
111 Winchester Road,
Chandlers Ford, Eastleigh,
SO53 2GH

Drawing Title:

Proposed Elevations

Drawn By: Date: Oct 2025

Scale: Size: A1

Job / Drawing Number: Revision: K

Project Management And Cost Control Of Construction Projects