



NOTE : This drawing is subject to copyright, no portion is to be used without prior consent. This scheme is subject to Town Planning, Building Regulations and all other necessary consents, approvals and permissions. These are subject to the survey and are to be checked on site prior to construction.

This project falls under the Construction Design and Management Regulations 2015 whether domestic or commercial. As the client you have specific duties under these regulations. These duties are a legal requirement. For information on your responsibilities please go to www.HSE.gov.uk then CDM Regulations 2015.


5m @ scale 1:100

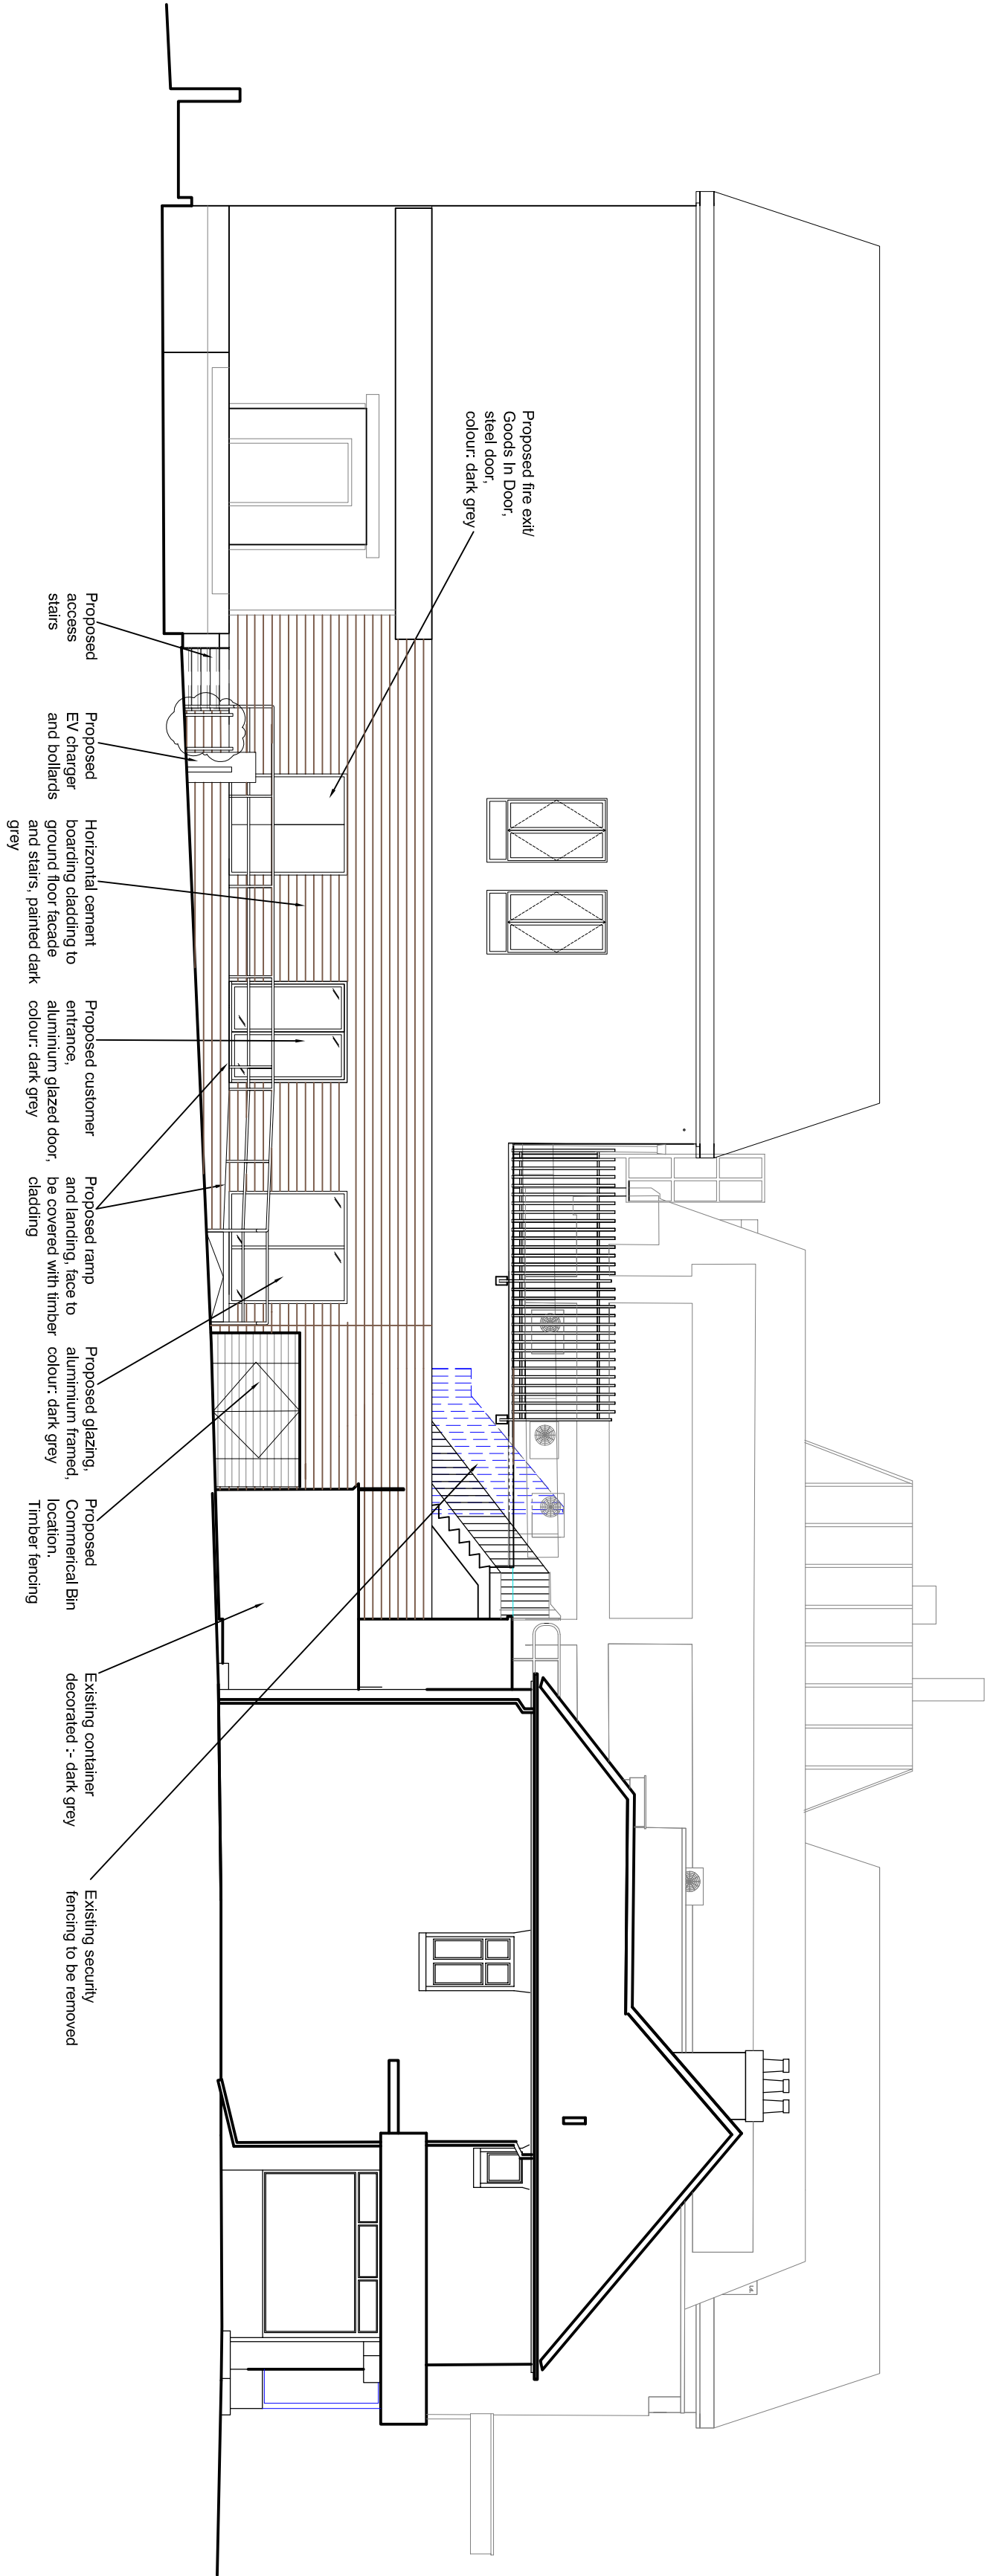

Side Elevation to Brownhill Road

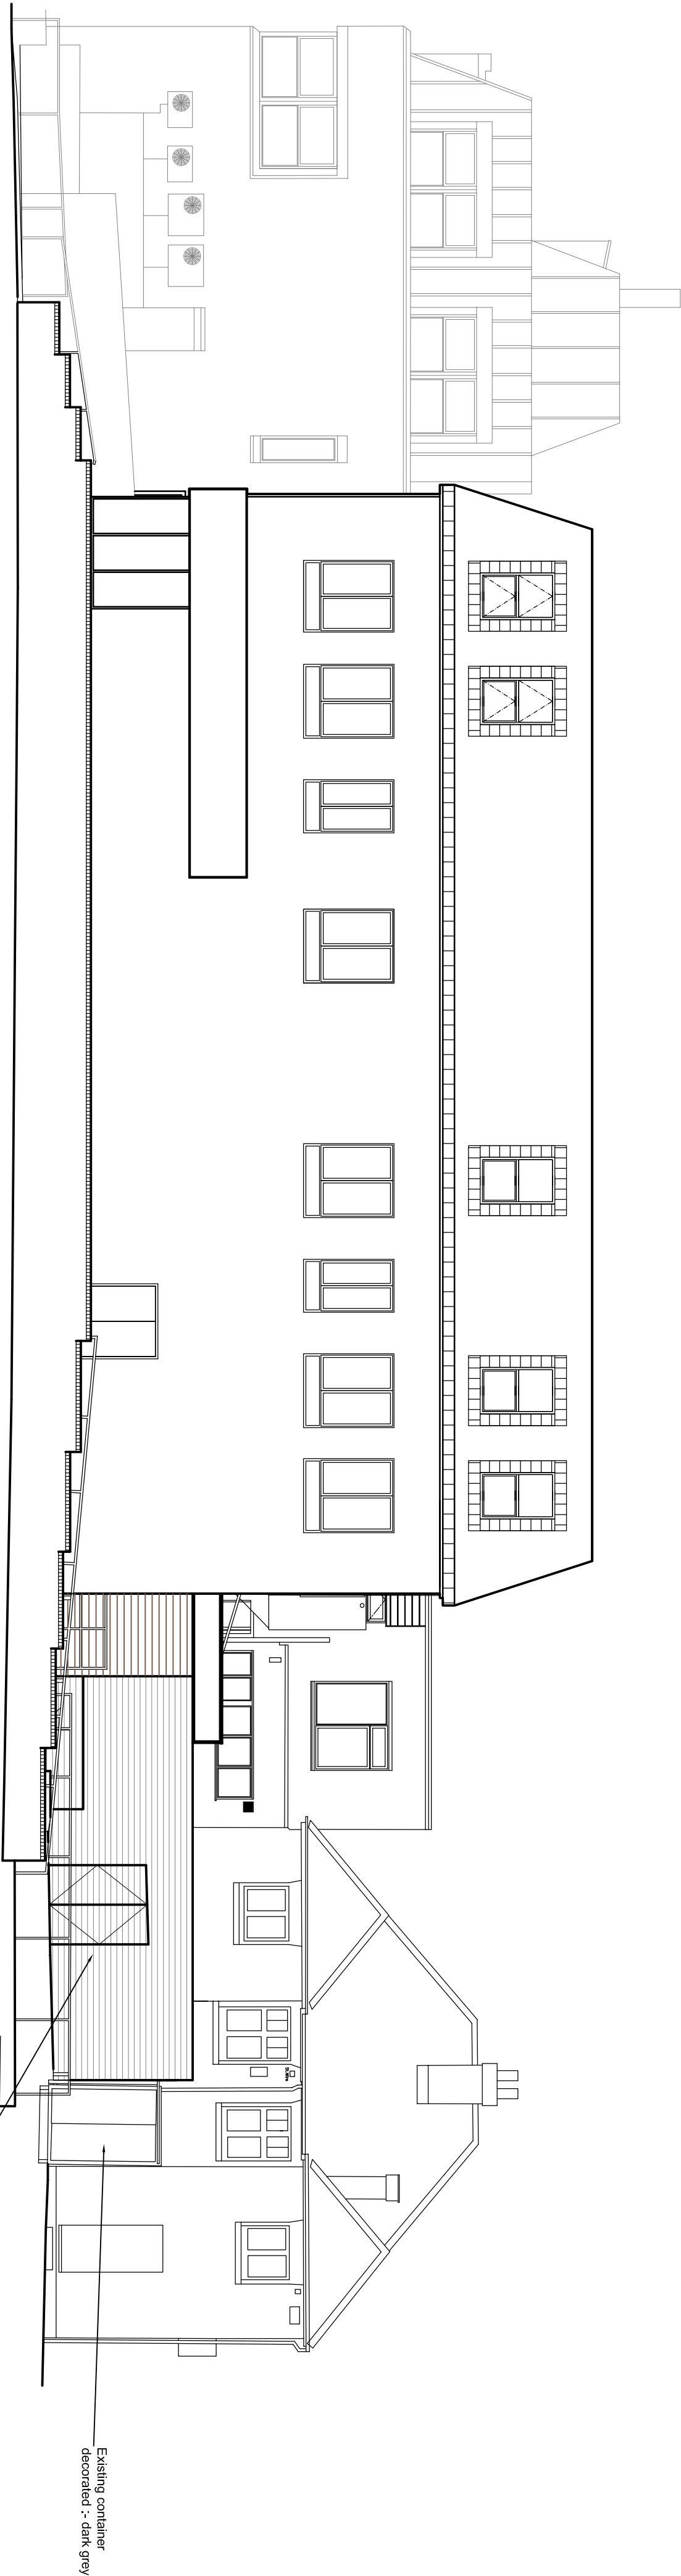

Rear Elevation to Car Park

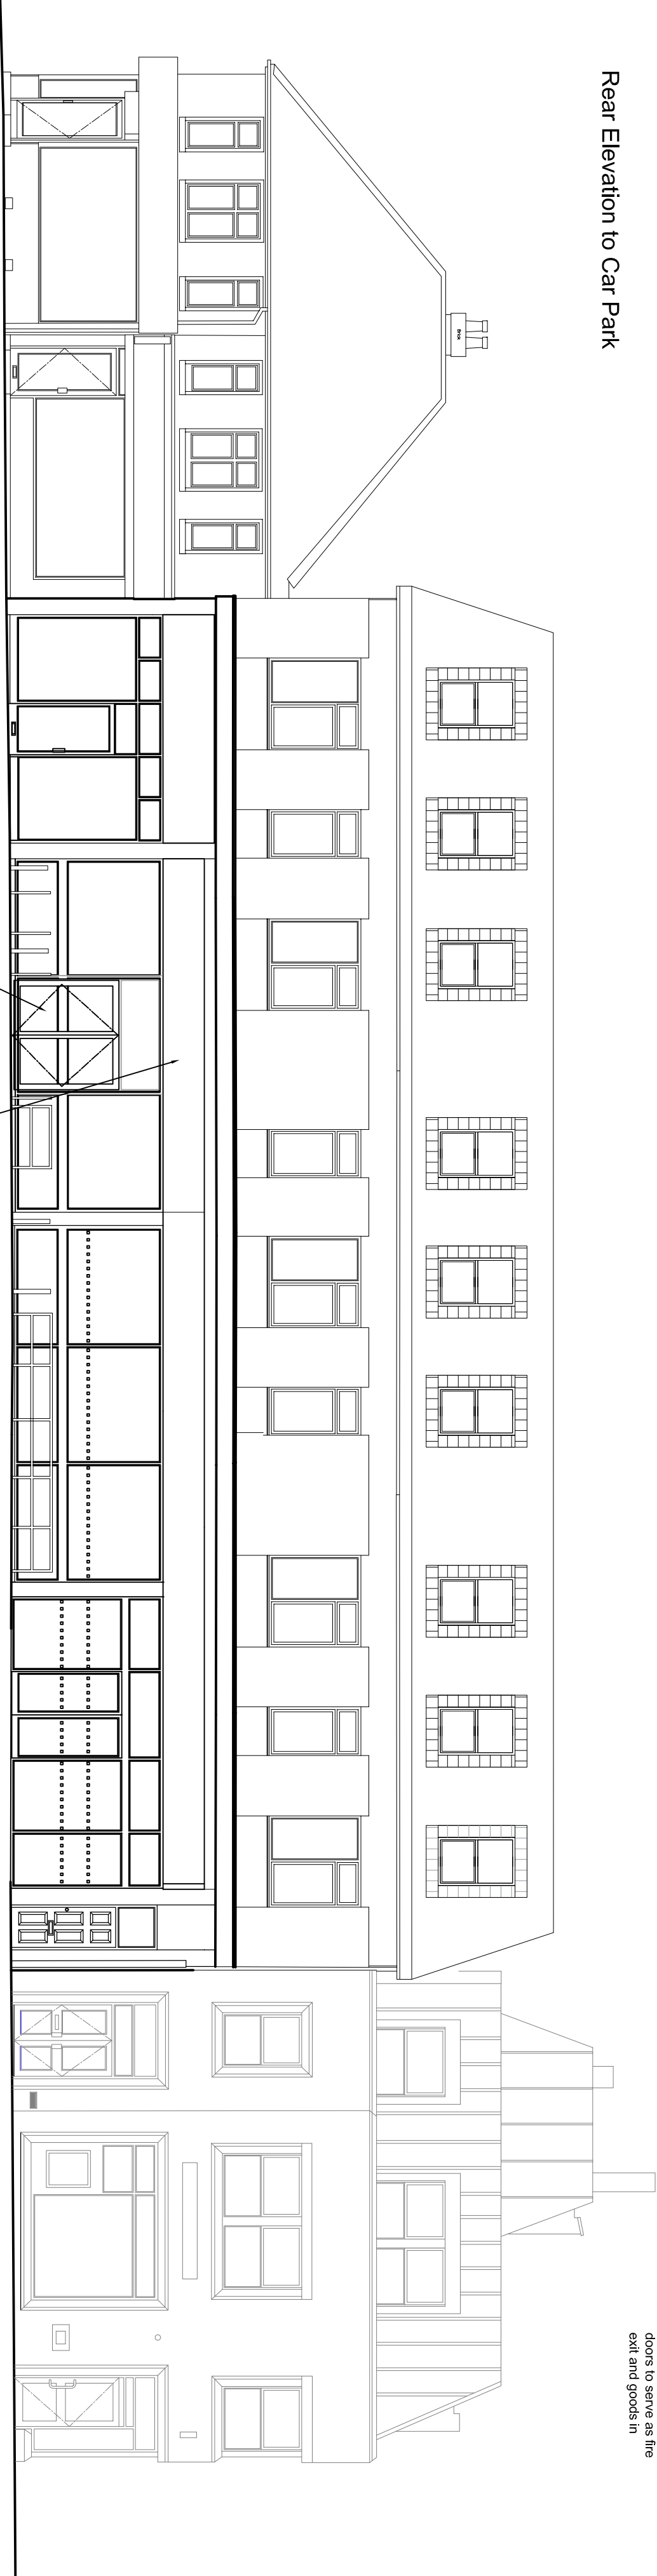

Front Elevation to Winchester Road

Rev	Date	Amendments
-----	------	------------

bwp bourne wood partnership

SALISBURY HALL, LONDON, COVENTRY, ST ALBAN, HERTFORDSHIRE, AL2 1BL.
Tel:01727 811 887 Email:info@bournewood.co.uk
www.bournewood.co.uk

Client / Project:

Majestic Wines
111 Winchester Road,
Chandlers Ford, Eastleigh,
SO53 2GH

Drawing Title:

Proposed Elevations

Drawn By:

Date: Oct 2025

Scale:

Size: A1

Job / Drawing Number:

Revision: J

2243 - PD03

Project Management And Cost Control Of Construction Projects