
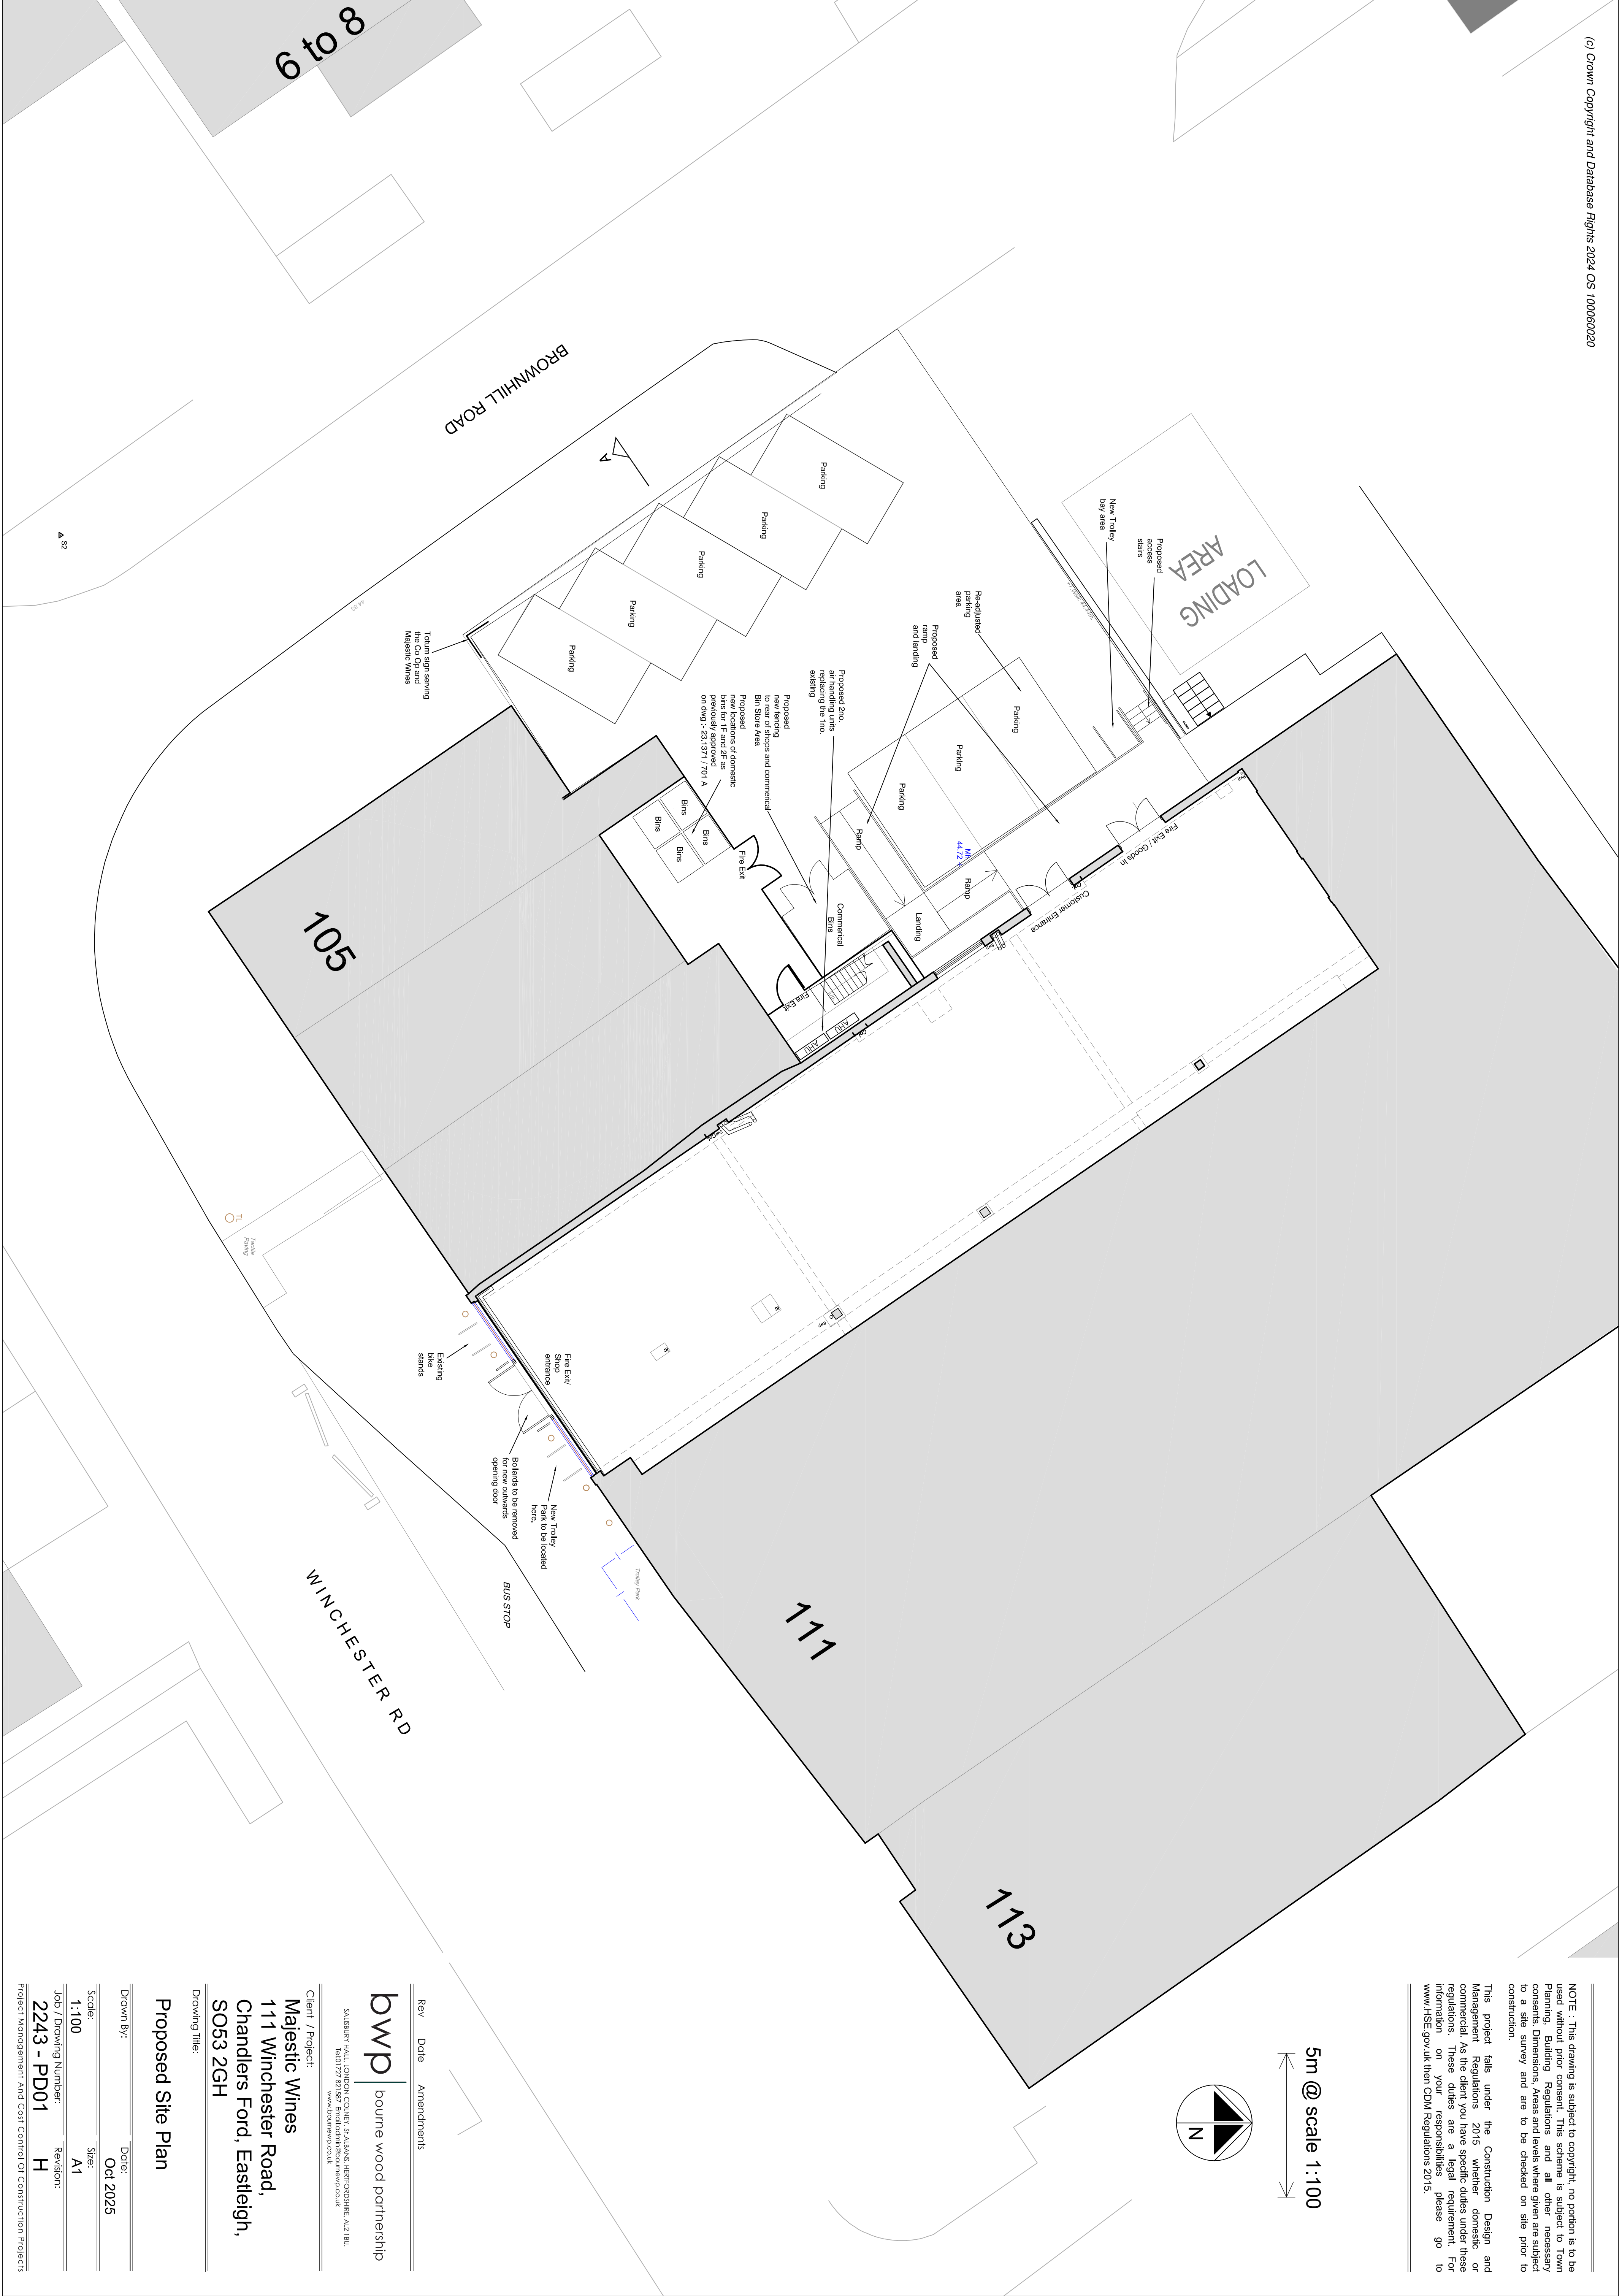


NOTE : This drawing is subject to copyright, no portion is to be used without prior consent. This scheme is subject to Town Planning, Building Regulations and all other necessary consents. Areas shown are not given as a guarantee and are subject to a site survey and are to be checked on site prior to construction.

This project falls under the Construction Design and Management Regulations 2015 whether domestic or commercial. As the client you have specific duties under these regulations. These duties are a legal requirement. For information on your responsibilities please go to www.HSE.gov.uk then CDM Regulations 2015.

5m @ scale 1:100

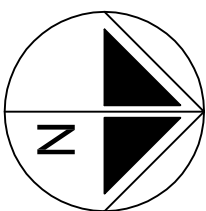

Rev Date Amendments

bwp bourne wood partnership

SALSLEY HALL, LONDON COLNEY, ST ALBANS, HERTS AL2 8UL
TEL:01727 821297 EMAIL:info@bournewood.co.uk
www.bournewood.co.uk

Client / Project:
Majestic Wines
111 Winchester Road,
Chandlers Ford, Eastleigh,
SO53 2GH

Drawing Title:

Proposed Site Plan

Drawn By:	Date:
	Oct 2025
Scale:	Size:
1:100	A1
Job / Drawing Number:	Revision:
2243 - PD01	H

Project Management And Cost Control Of Construction Projects