


NOTE : This drawing is subject to copyright, no portion is to be used without prior consent. This scheme is subject to Town and Country Planning Regulations 2015, whether domestic or commercial. As the client you have specific duties under these regulations. These duties are a legal requirement. For information on your responsibilities please go to www.HSE.gov.uk then CDM Regulations 2015.

This project falls under the Construction Design and Management Regulations 2015 whether domestic or commercial. As the client you have specific duties under these regulations. These duties are a legal requirement. For information on your responsibilities please go to www.HSE.gov.uk then CDM Regulations 2015.

5m @ scale 1:100

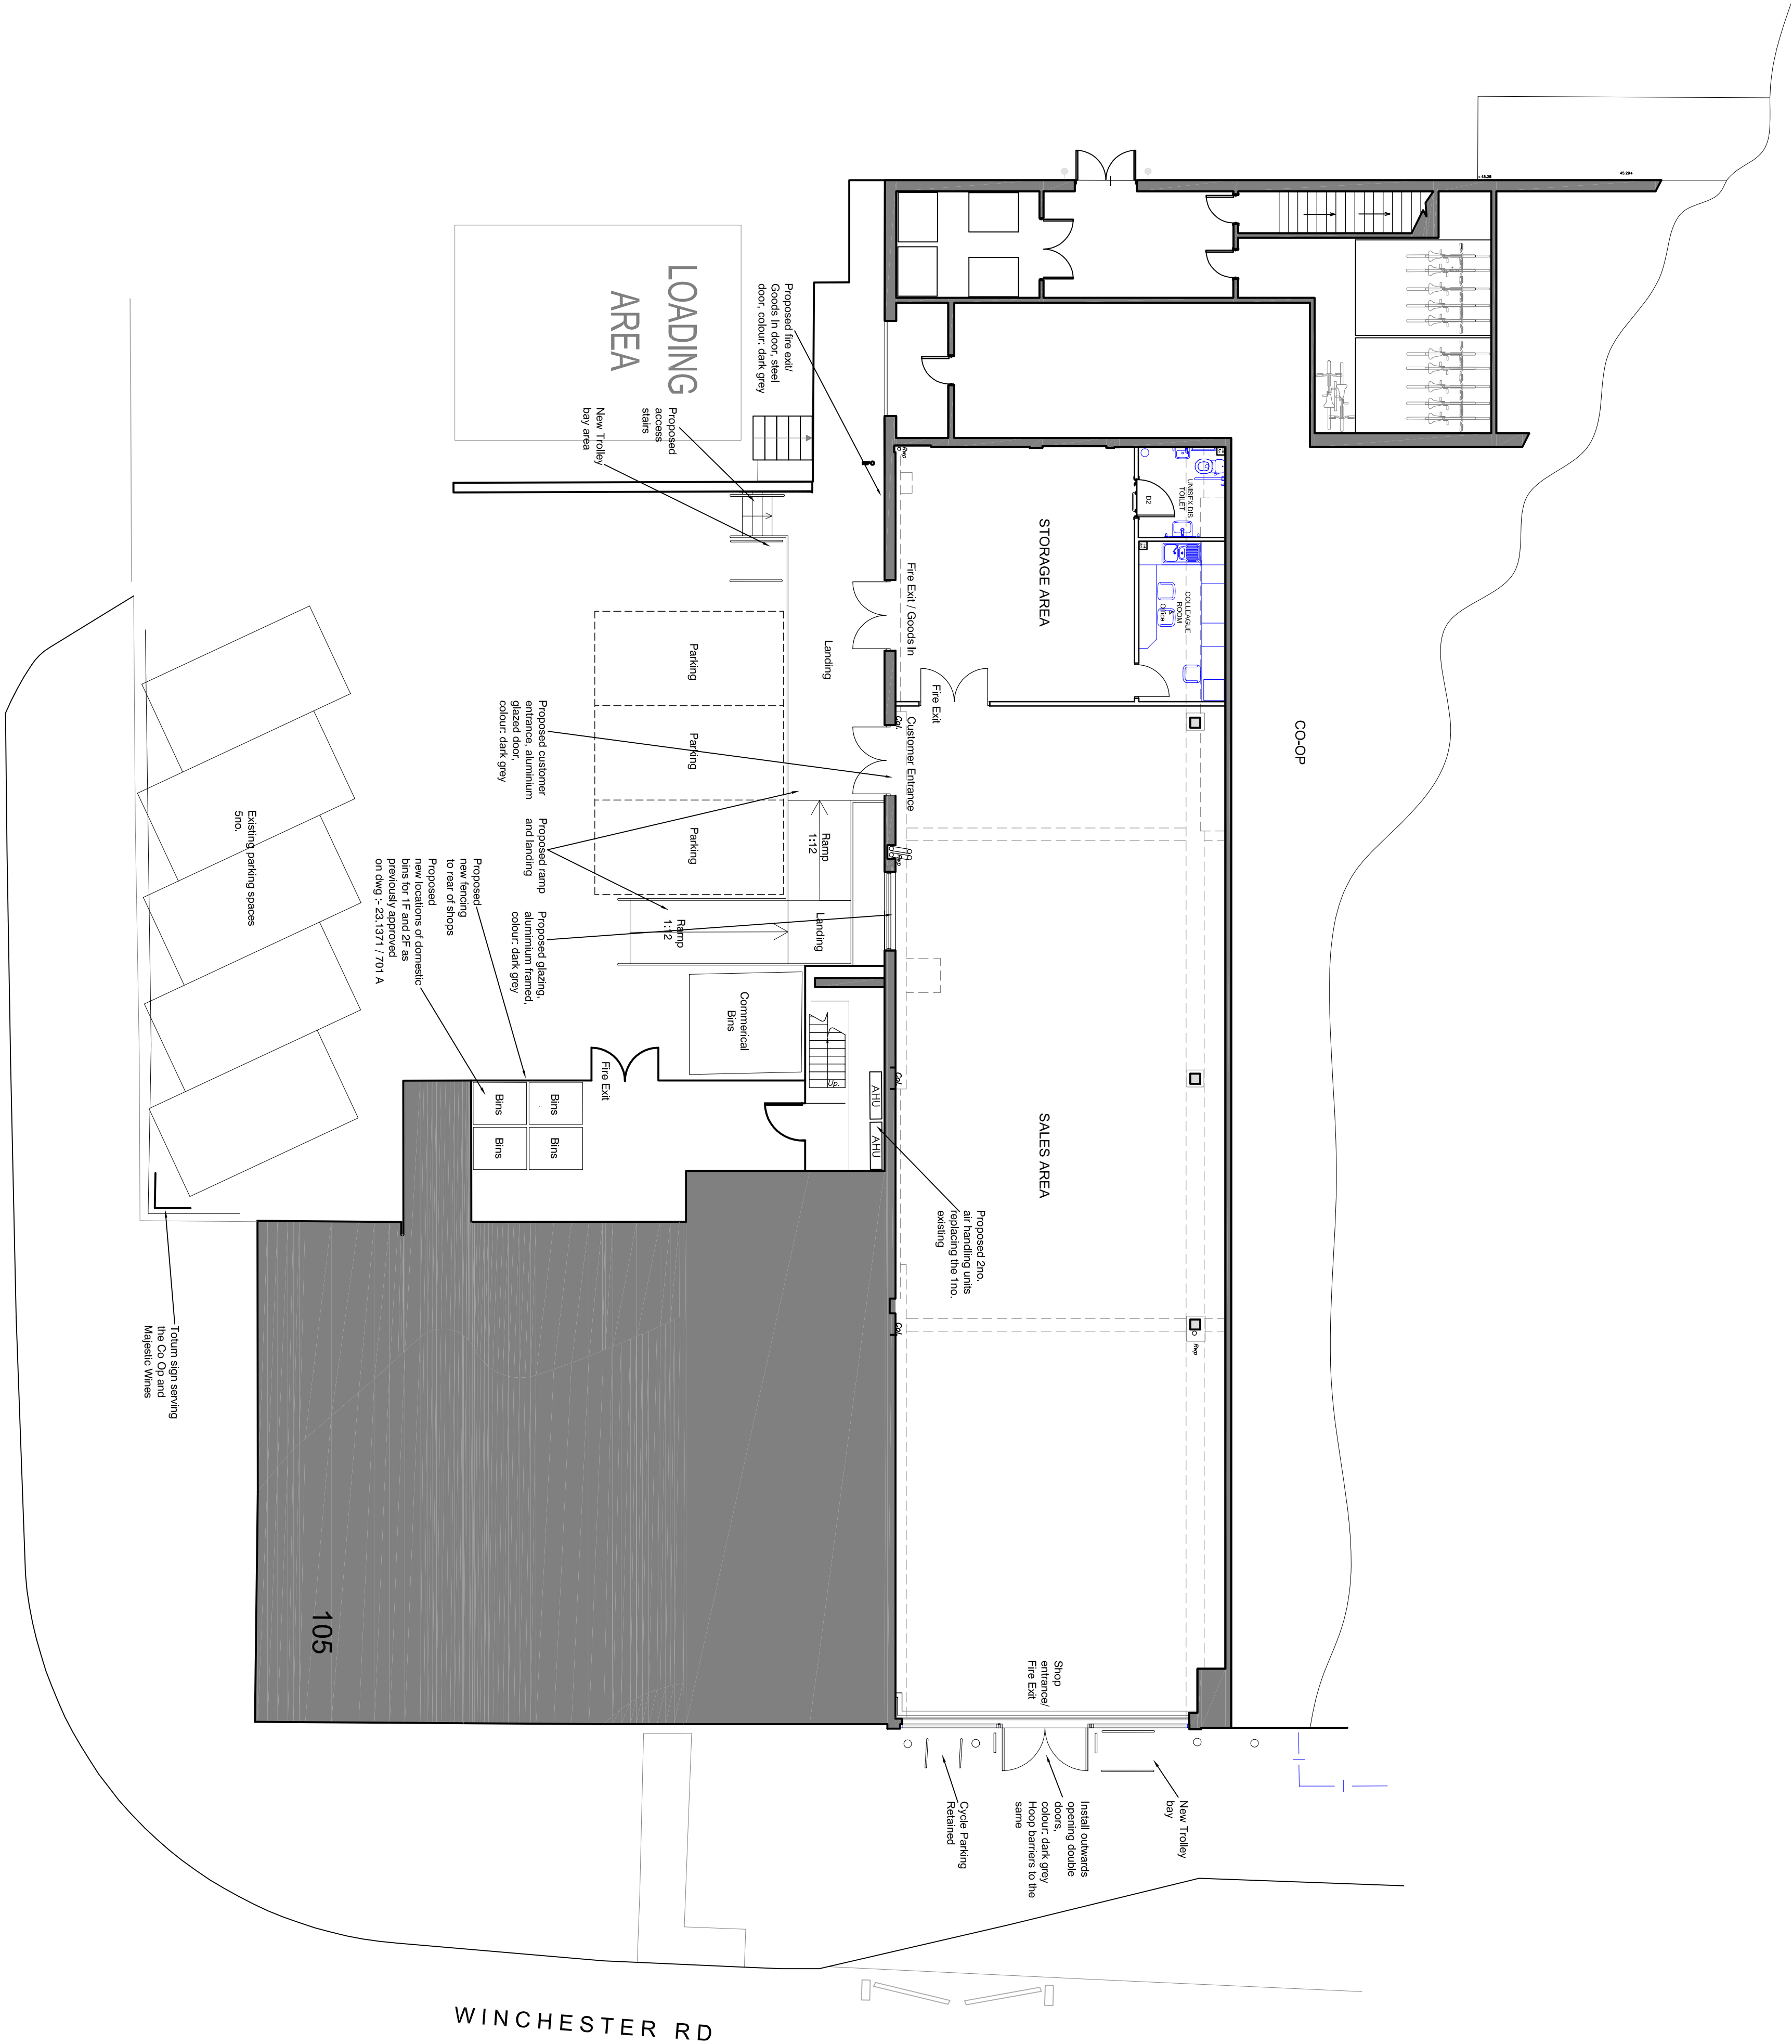

Rev	Date	Amendments
-----	------	------------

bwp bourne wood partnership

SALISBURY HALL, LONDON COLNEY, SALISBURY, WILTSHIRE, BA12 8BL.
Tel:01727 821897 Email:info@bournewood.co.uk
www.bournewood.co.uk

Client / Project:
Majestic Wines
111 Winchester Road,
Chandlers Ford, Eastleigh,
SO53 2GH

Drawing Title:

Proposed Floor Plan

Drawn By: Date: Oct 2025

Scale: Size: A1

Job / Drawing Number: Revision: J

Project Management And Cost Control Of Construction Projects