


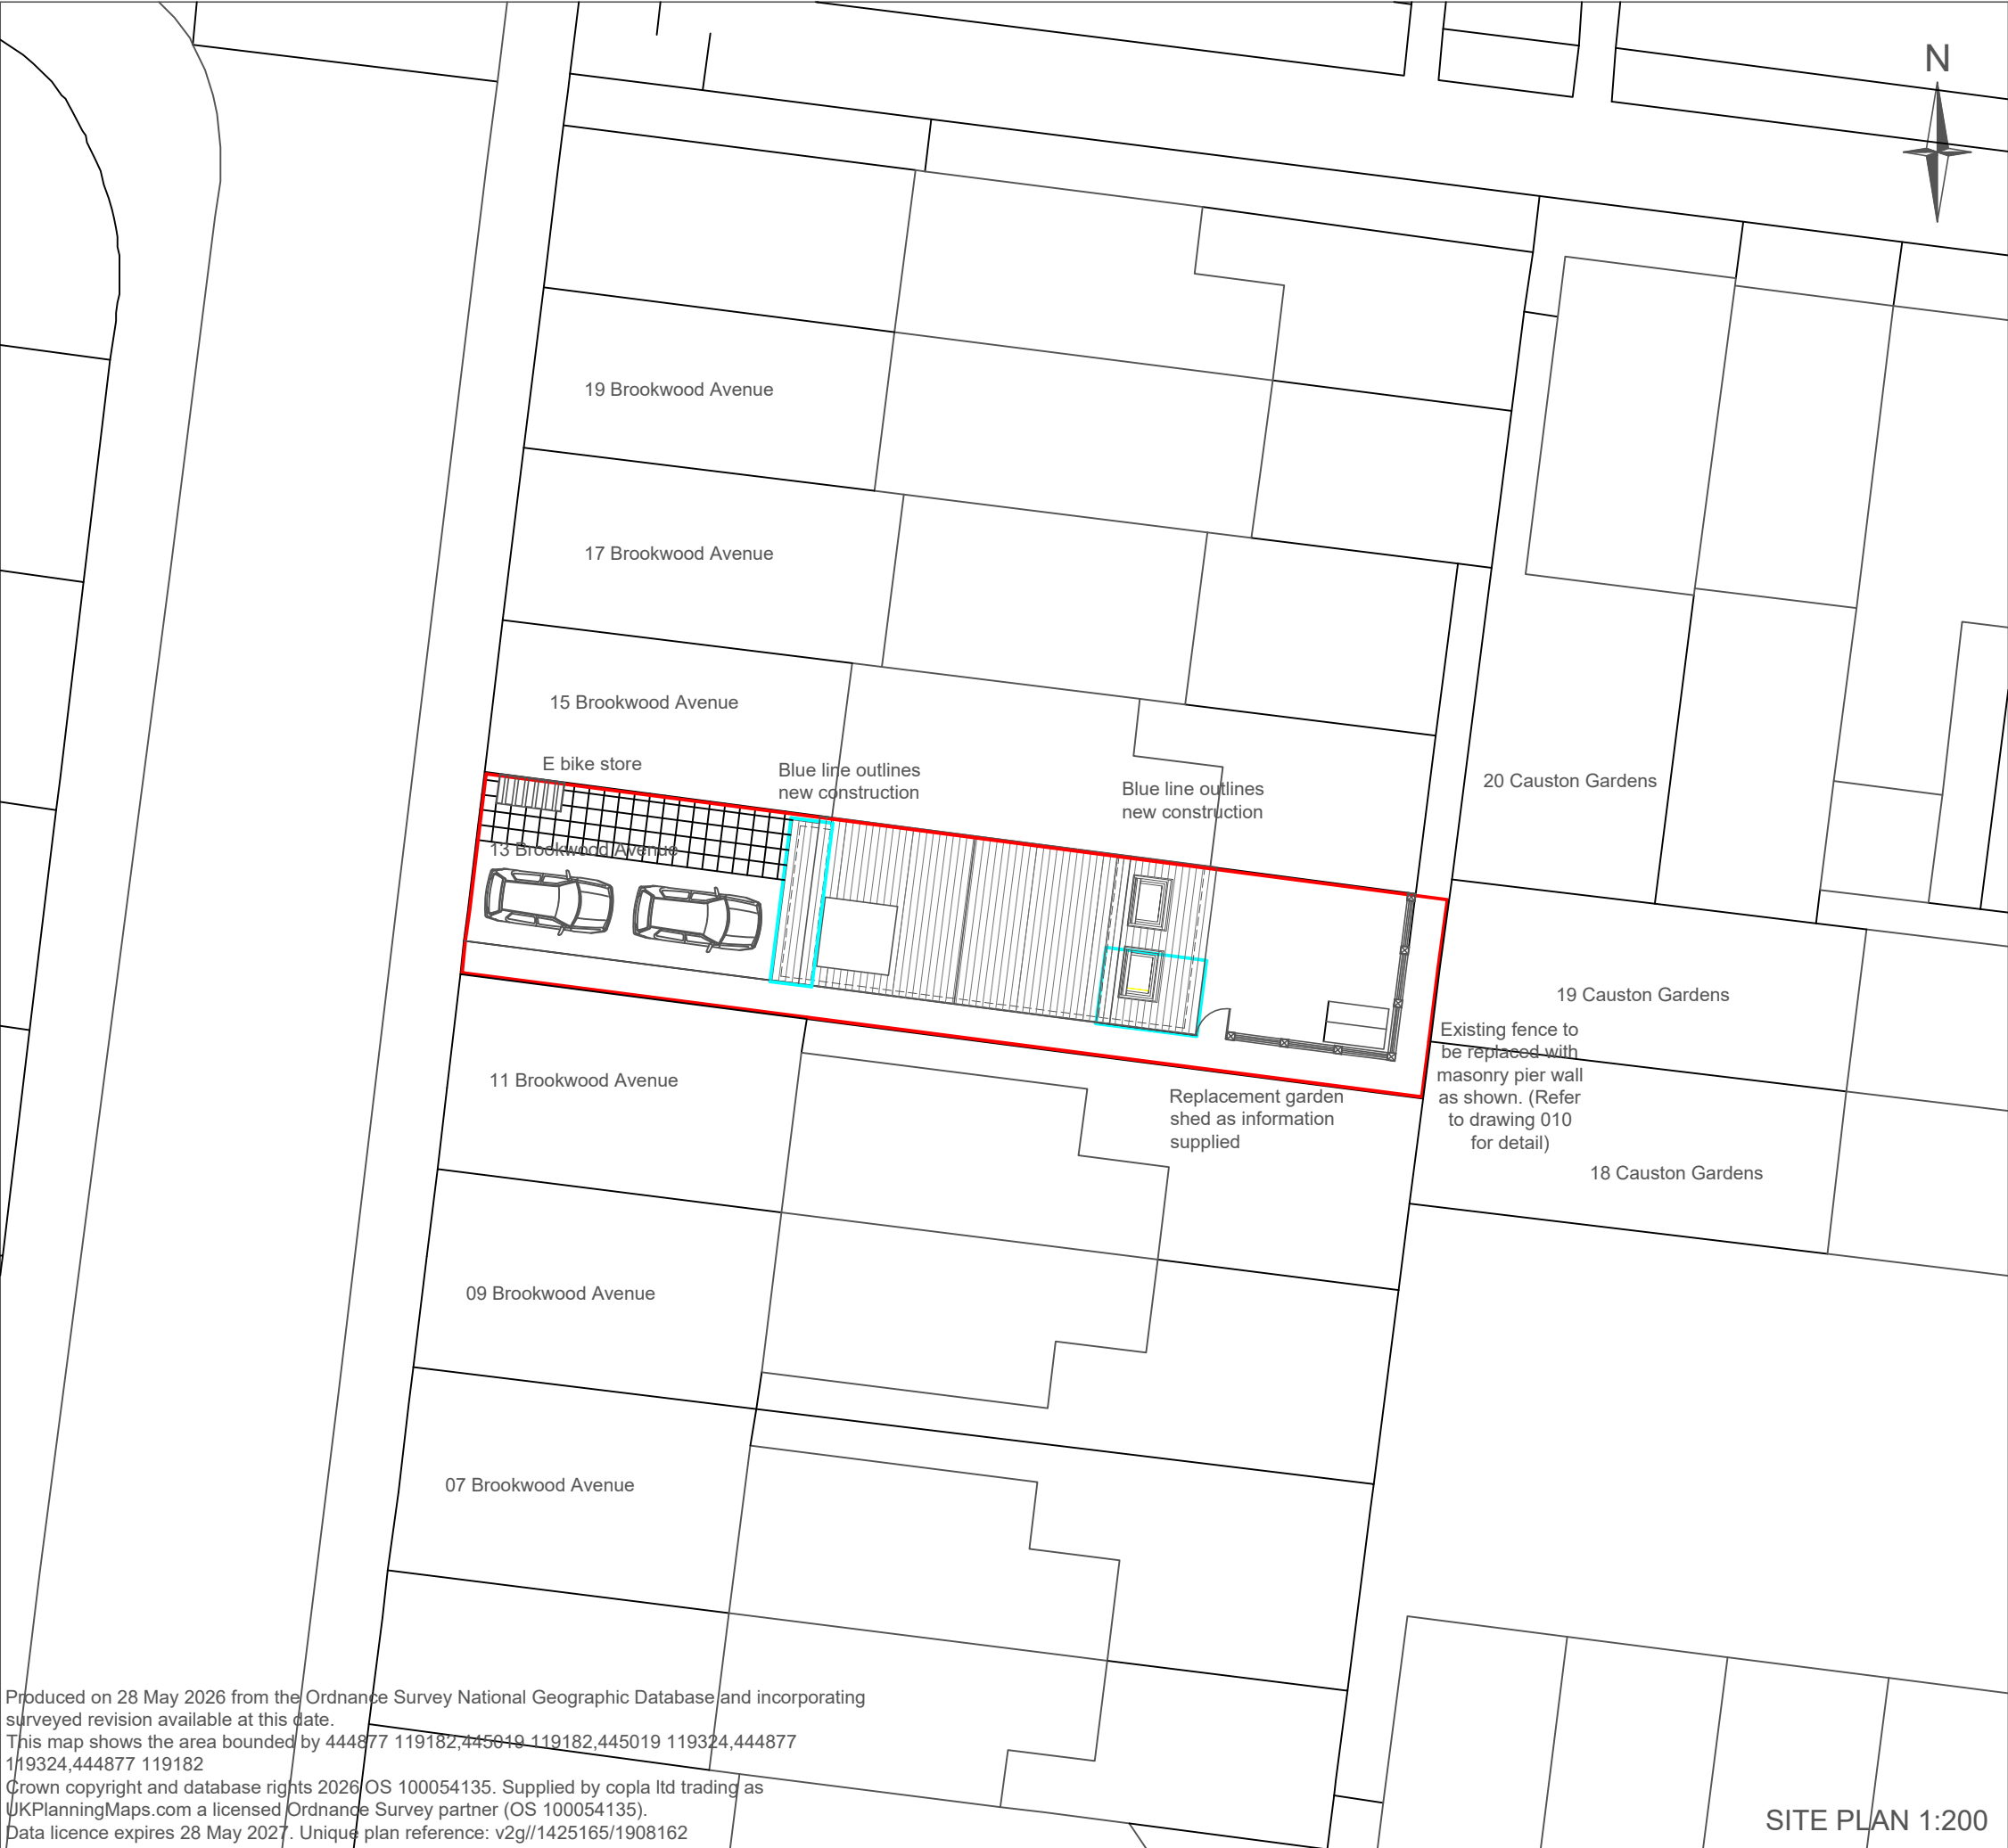

Produced on 28 May 2026 from the Ordnance Survey National Geographic Database and incorporating surveyed revision available at this date.
This map shows the area bounded by 444877 119182,445019 119182,445019 119324,444877 119324,444877 119182
Crown copyright and database rights 2026 OS 100054135. Supplied by copla ltd trading as UKPlanningMaps.com a licensed Ordnance Survey partner (OS 100054135).
Data licence expires 28 May 2027. Unique plan reference: v2g//1425165/1908162

SITE PLAN 1:200

Revisions:

14/07/24	A	Amended site plan illustrating revised garden wall.
----------	---	---

Drawing by:

unsted design

3D Computer Aided Architectural Design

Unsted Design Ltd
16 Hazel Close,
Chandlers Ford,
EASTLEIGH,
SO53 5RF.

Tel: 023 80274720
Fax: 023 8027 4720
Email: info@UnstedDesign.co.uk
Web Site: www.UnstedDesign.co.uk
Company Number 8013235

Legend

New Work Outline

45 Degree Sight Line

Utilities/Highways/Enviroment:

It is the responsibility of the client or their contractor to liaise with Utility Providers, Highways Authority's and Enviroment Agency and to ensure that all approvals are in place unless Unsted Design Ltd have been given written instructions to act your behalf.

Dimensions:

All dimensions to be checked on site prior to the commencement of any work. Do not scale from this drawing for construction purposes.

Copyright:

The copyright for this drawing remains the property of Unsted Design. It cannot be copied, altered or reproduced in any form without the written consent of Unsted Design Ltd. It cannot be passed to a third party without the written consent of Unsted Design Ltd.

Party Wall Agreements:

It is the sole responsibility of the building owner or their contractor to draw up any agreements or notices required to comply with the Party Wall Act. This drawing does not guarantee the position of the boundary.

Client:
Project Address:

MOORSE
13 BROOKWOOD AVENUE
EASTLEIGH
SO50 9PH

Drawing Contents:

SITE PLAN

Purpose:
Scale:
Date:

PLANNING APPLICATION
1:200
16th June 2026

Drawn by:

MKU

Drawing Number	Client	Status	Project Number	Sheet size
006-MOORSE		-SP- 1707 -A3		