



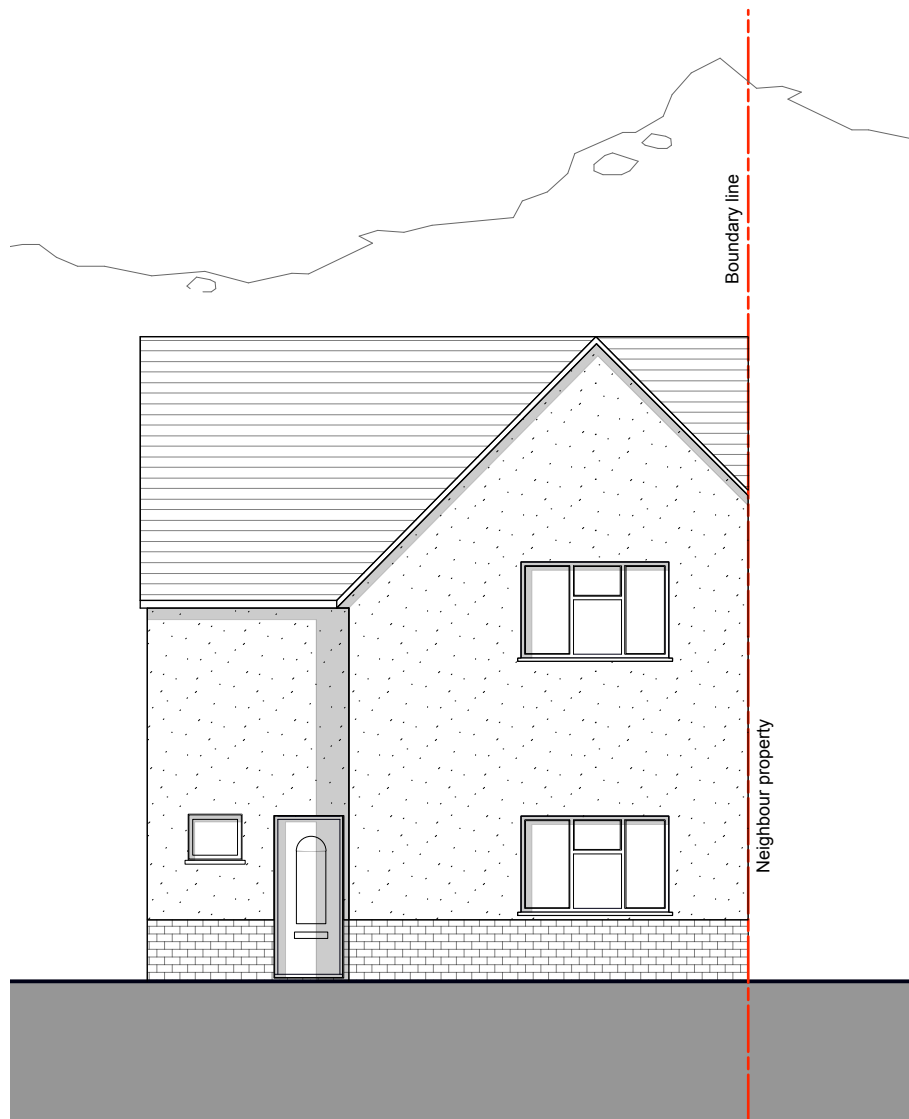


EXISTING FRONT ELEVATION

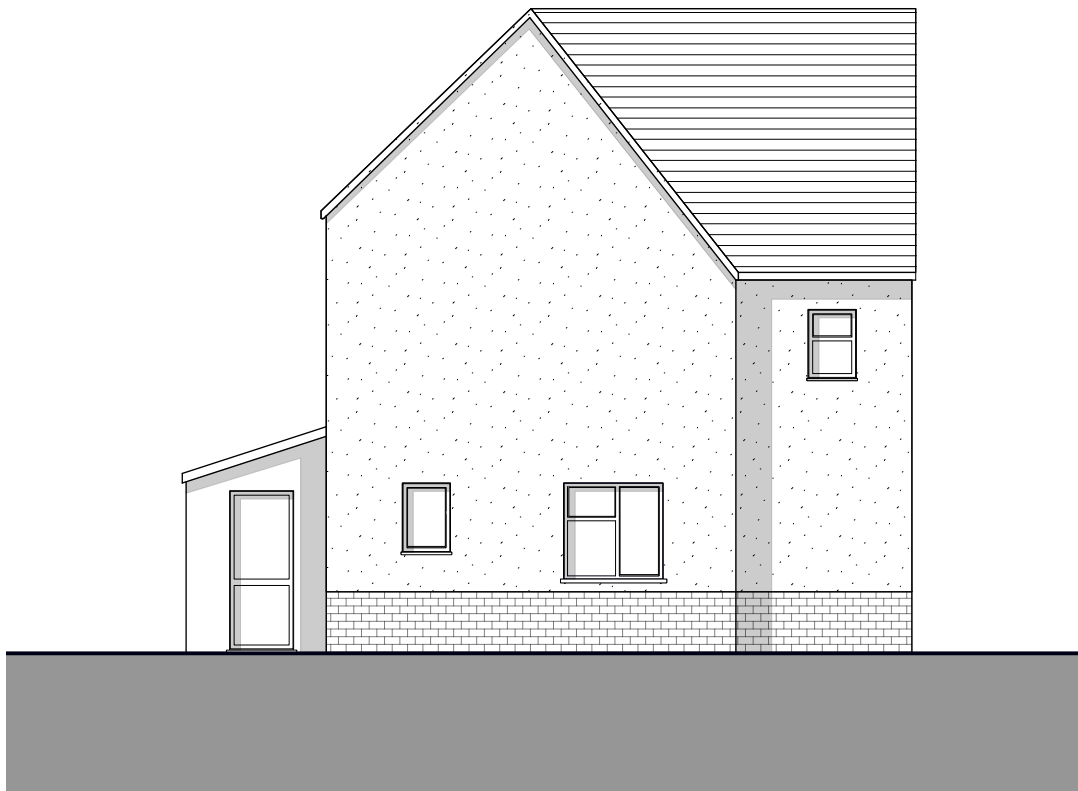

EXISTING SIDE ELEVATION

KEY:

-  EXISTING WALLS
-  SITE BOUNDARY

 

Rev	A 14.07.26 Issued to client	
	Date	Notes
Project:		
Front Porch		
3 The Retreat, Eastleigh SO50 4GY		
Drawing:		
Existing Elevations		
Dwg No: 0707 03 Rev: A Scale 1:100 @ A3		
Date: JULY 26		Status: PLANNING