

General Notes

Scale from this drawing for planning purposes only.

Contractors are to check all dimensions on site prior to any contruction work beginning.

This drawing, and all others associated with it, remain the property of King Architecture & Design and are not to be reproduced or amended without the written consent of King Architecture & Design .

Unauthorised use for any purpose is prohibited.

All work undertaken in collaboration with this drawing is to be undertaken to conform to current building regulations and all current building legislation, if divergencies from statutory requirements are shown on the drawings then these should be reported to King Architecture & Design immediately.

K | A | D

King Architecture & Design

39 Alresford Road
Winchester
SO23 0HG

W: www.kingarchitectureanddesign.co.uk
E: admin@kingarchitectureanddesign.co.uk
T: 079 5574 2966



B	20/07/2026	Bat box location updated
A	15/07/2026	Parking, curb and ecology updated

Rev	Date	Description
Project Address	Client	
34 Telegraph Road, West End, Southampton, SO30 3EX	Darren Brown	
	Local Authority	
	Eastleigh Borough Council	
Project Status	Drawing Description	
Planning	Proposed Site Plan	
Project No.	Drawing No.	
216	P - 100	
Date	Revision	
20/07/2026	B	

General Notes

Scale from this drawing for planning purposes only.

Contractors are to check all dimensions on site prior to any construction work beginning.


This drawing, and all others associated with it, remain the property of King Architecture & Design and are not to be reproduced or amended without the written consent of King Architecture & Design.

Unauthorised use for any purpose is prohibited.


All work undertaken in collaboration with this drawing is to be undertaken to conform to current building regulations and all current building legislation, if divergencies from statutory requirements are shown on the drawings then these should be reported to King Architecture & Design immediately.

39 Alresford Road
Winchester
SO23 0HG

W: www.kingarchitectureanddesign.co.uk
E: admin@kingarchitectureanddesign.co.uk
T: 079 5574 2966

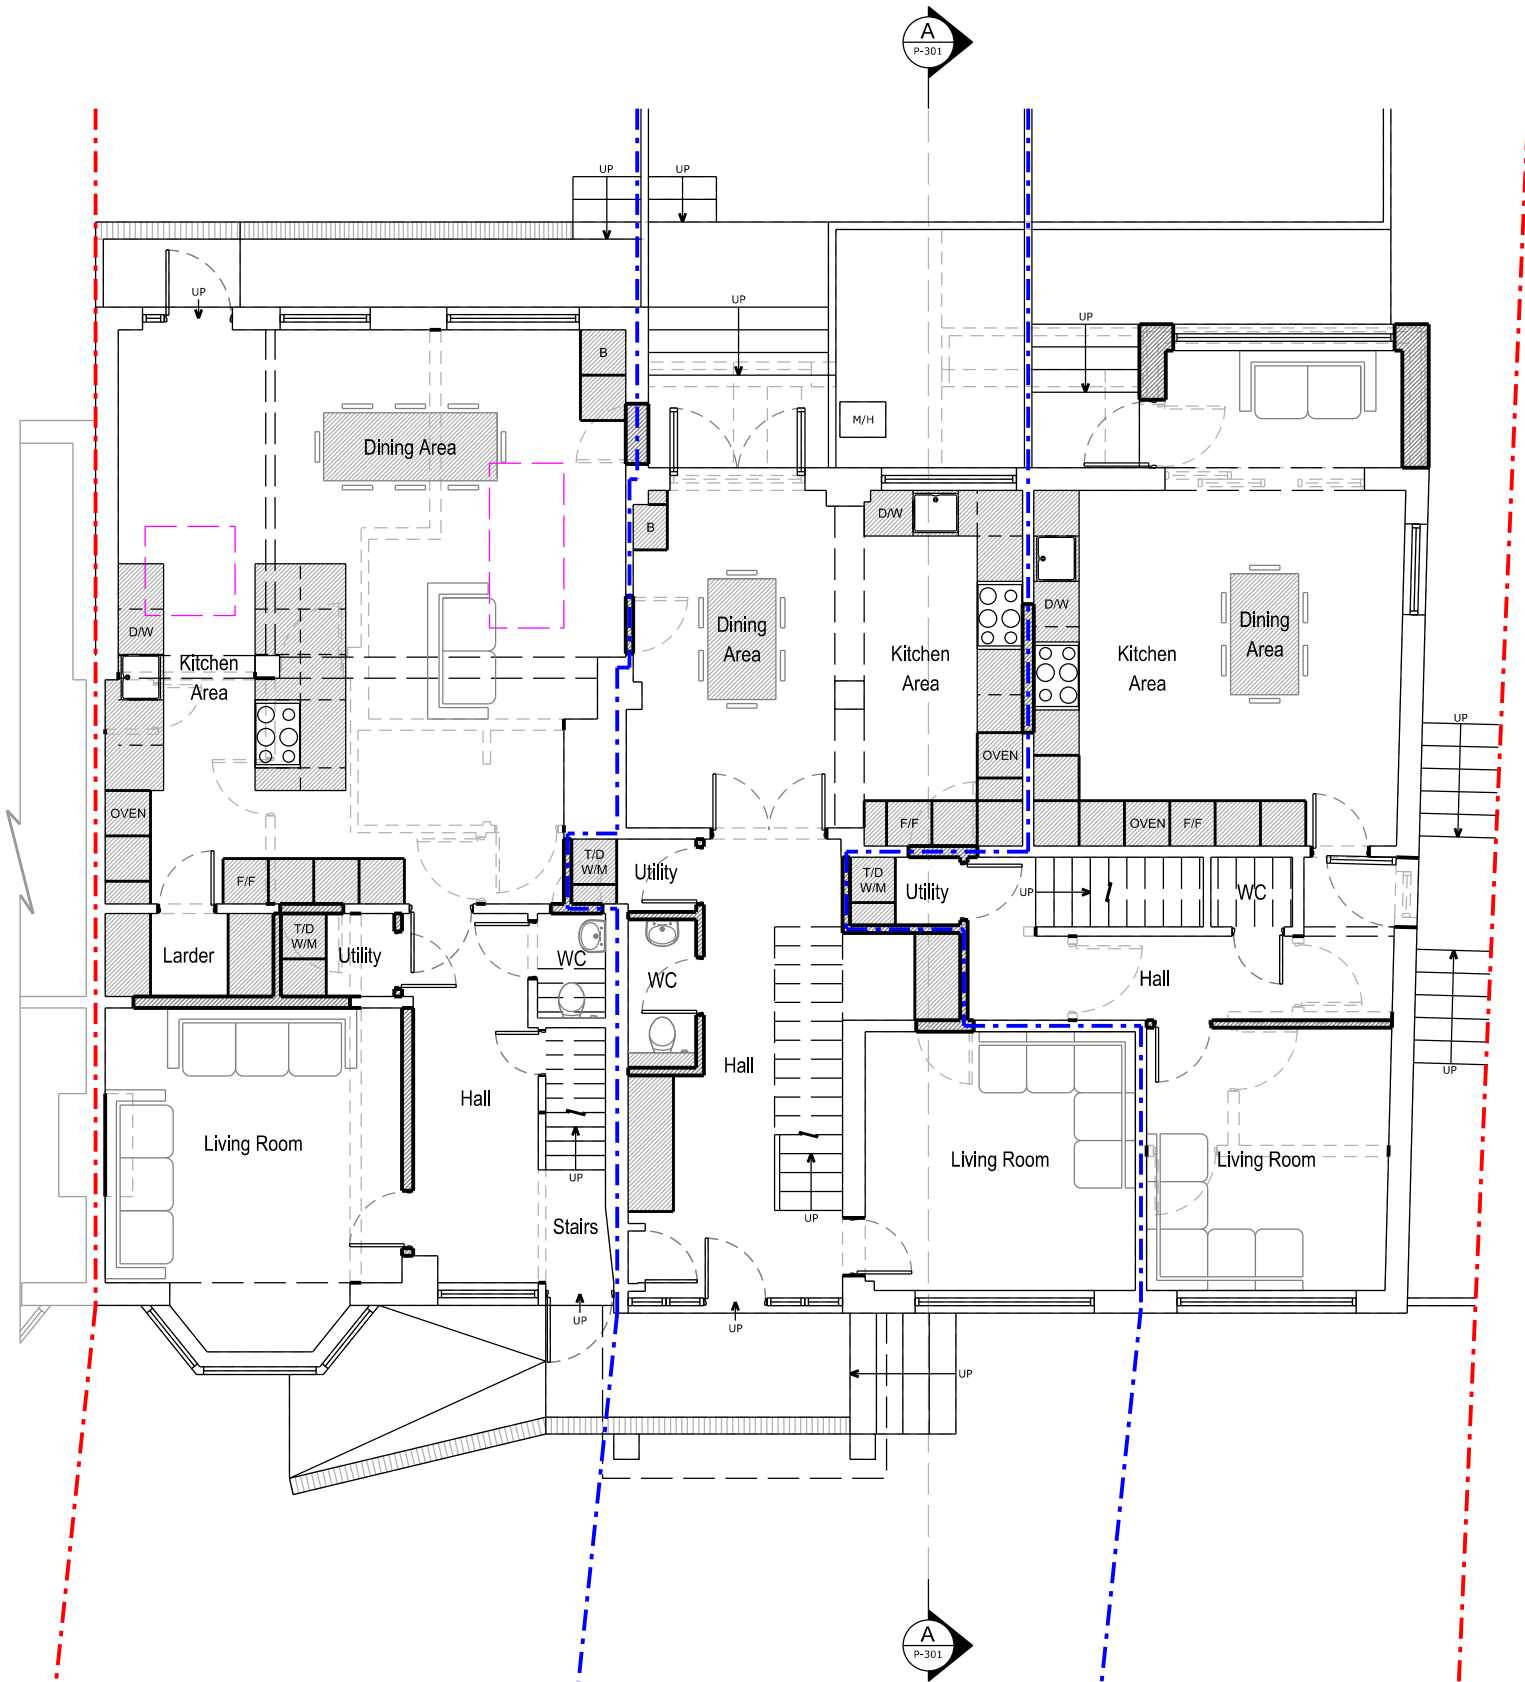

Ground Floor Plan

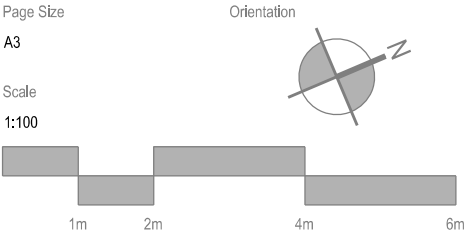

B	20/07/2026	Bat box location updated
A	15/07/2026	Parking, curb and ecology updated

Rev	Date	Description
Project Address	Client	
34 Telegraph Road, West End, Southampton, SO30 3EX	Darren Brown	
	Local Authority	
	Eastleigh Borough Council	
Project Status	Drawing Description	
Planning	Proposed Plan	
Project No.	Drawing No.	
216	P - 101	
Date	Revision	
20/07/2026	B	

General Notes

Scale from this drawing for planning purposes only.

Contractors are to check all dimensions on site prior to any construction work beginning.


This drawing, and all others associated with it, remain the property of King Architecture & Design and are not to be reproduced or amended without the written consent of King Architecture & Design.

Unauthorised use for any purpose is prohibited.


All work undertaken in collaboration with this drawing is to be undertaken to conform to current building regulations and all current building legislation, if divergencies from statutory requirements are shown on the drawings then these should be reported to King Architecture & Design immediately.

39 Alresford Road
Winchester
SO23 0HG

W: www.kingarchitectureanddesign.co.uk
E: admin@kingarchitectureanddesign.co.uk
T: 079 5574 2966

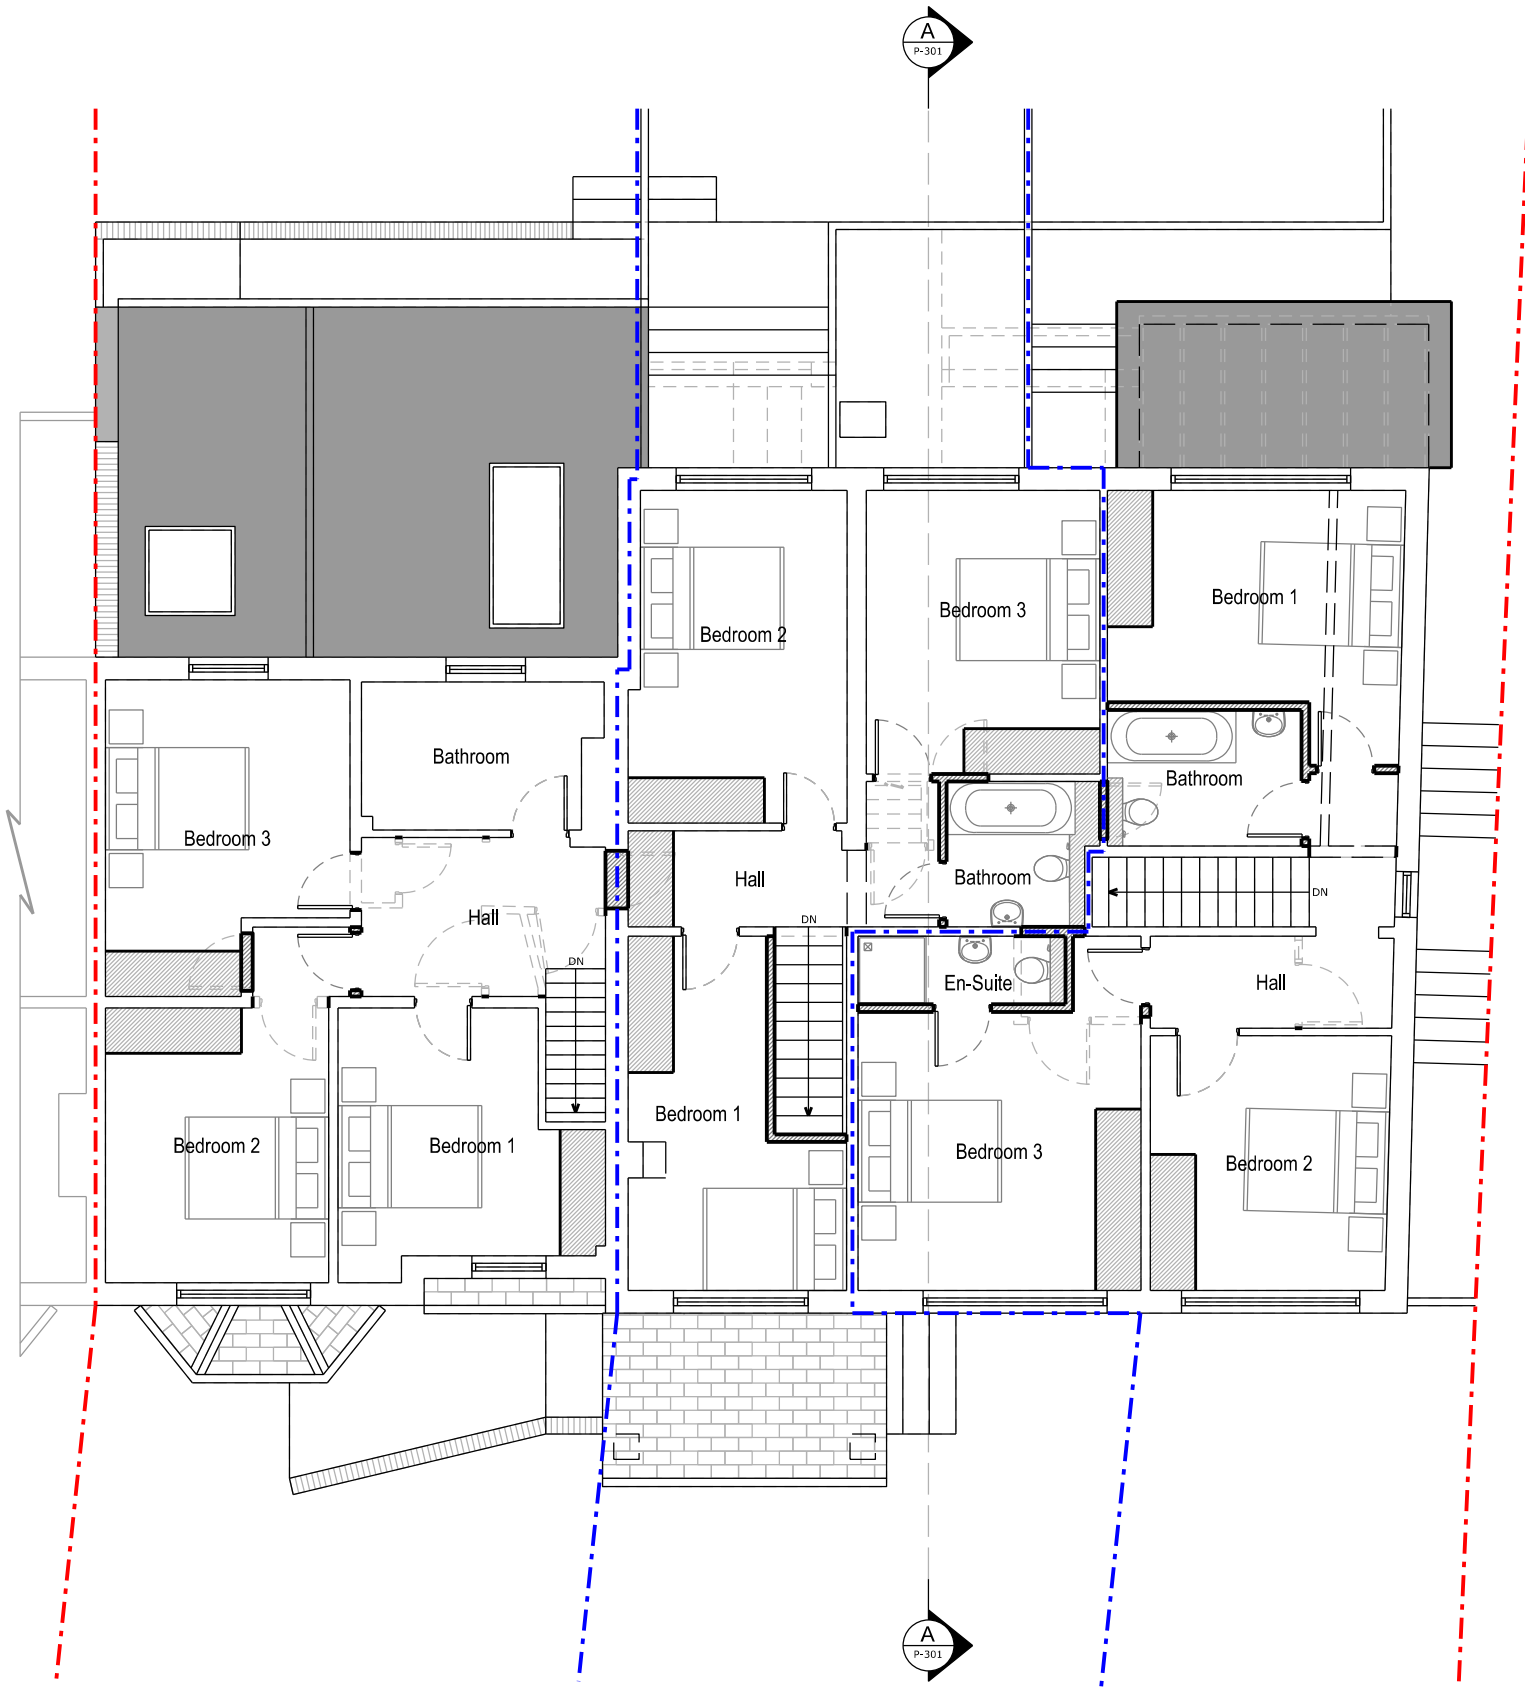

First Floor Plan

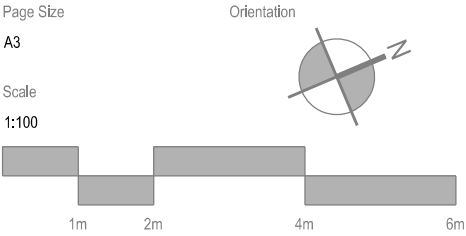

B	20/07/2026	Bat box location updated
A	15/07/2026	Parking, curb and ecology updated

Rev	Date	Description
Project Address		Client
34 Telegraph Road, West End, Southampton, SO30 3EX		Darren Brown
		Local Authority
		Eastleigh Borough Council
Project Status		Drawing Description
Planning		Proposed Plan
Project No.		Drawing No.
216		P - 102
Date		Revision
20/07/2026		B

General Notes

Scale from this drawing for planning purposes only.

Contractors are to check all dimensions on site prior to any construction work beginning.


This drawing, and all others associated with it, remain the property of King Architecture & Design and are not to be reproduced or amended without the written consent of King Architecture & Design.

Unauthorised use for any purpose is prohibited.

All work undertaken in collaboration with this drawing is to be undertaken to conform to current building regulations and all current building legislation, if divergencies from statutory requirements are shown on the drawings then these should be reported to King Architecture & Design immediately.

39 Alresford Road
Winchester
SO23 0HG

W: www.kingarchitectureanddesign.co.uk
E: admin@kingarchitectureanddesign.co.uk
T: 079 5574 2966

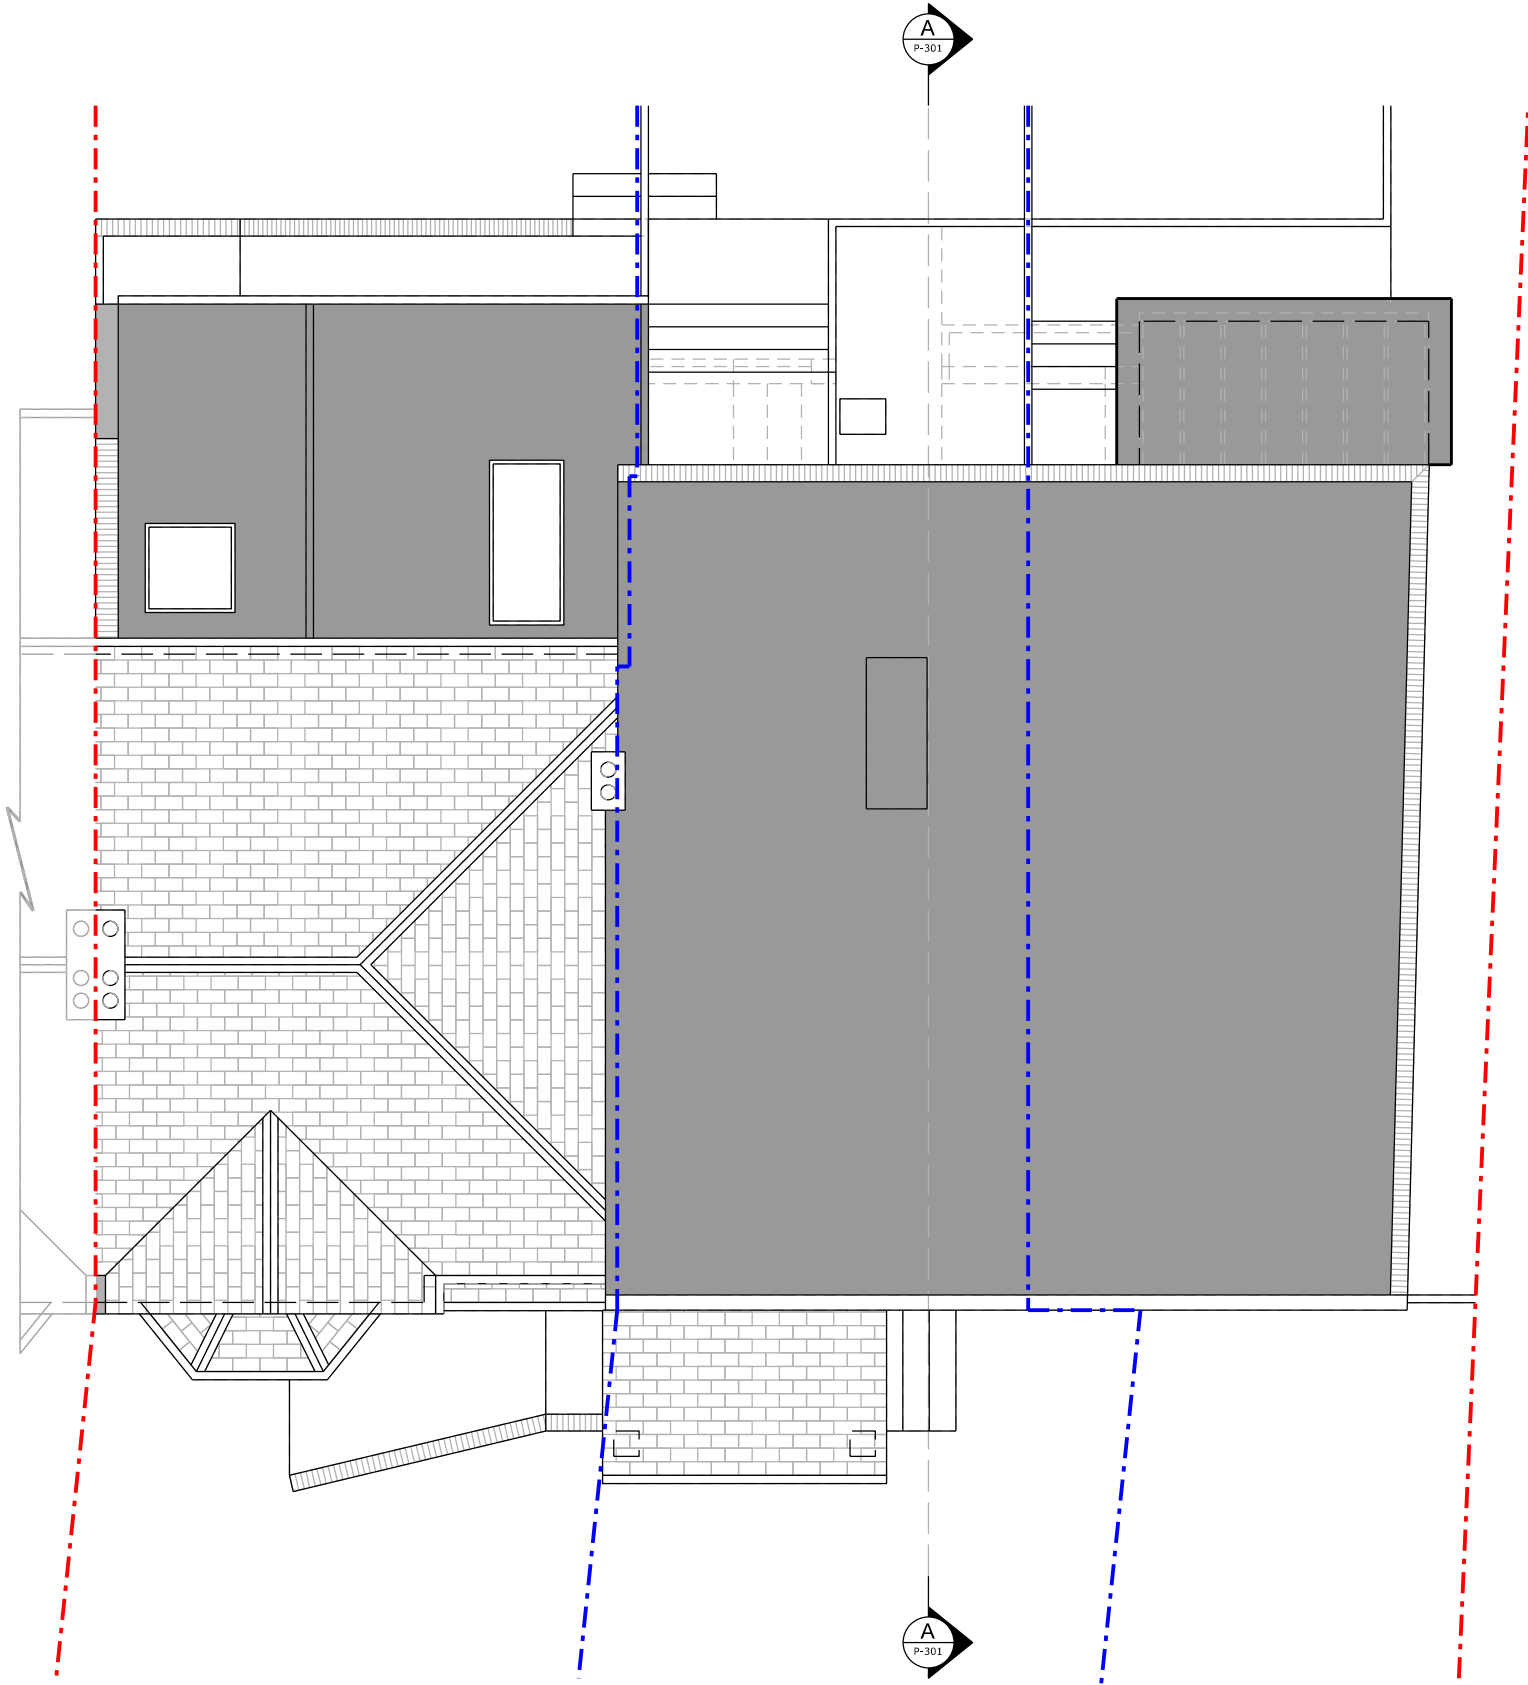

Roof Plan

Page Size
A3

Scale
1:100



Orientation



B	20/07/2026	Bat box location updated
A	15/07/2026	Parking, curb and ecology updated

Rev	Date	Description
Project Address		Client
34 Telegraph Road, West End, Southampton, SO30 3EX		Darren Brown
		Local Authority
		Eastleigh Borough Council
Project Status		Drawing Description
Planning		Proposed Plan
Project No.		Drawing No.
216		P - 103
Date		Revision
20/07/2026		B

General Notes

Scale from this drawing for planning purposes only.

Contractors are to check all dimensions on site prior to any construction work beginning.

This drawing, and all others associated with it, remain the property of King Architecture & Design and are not to be reproduced or amended without the written consent of King Architecture & Design.

Unauthorised use for any purpose is prohibited.

All work undertaken in collaboration with this drawing is to be undertaken to conform to current building regulations and all current building legislation, if divergencies from statutory requirements are shown on the drawings then these should be reported to King Architecture & Design immediately.

K | A | D
King Architecture & Design

39 Alresford Road
Winchester
SO23 0HG

W: www.kingarchitectureanddesign.co.uk
E: admin@kingarchitectureanddesign.co.uk
T: 079 5574 2966

Proposed Materials

Walls

- Red brick

Roof

- EDPM flat roof

Windows

- White uPVC

Doors


- White uPVC

Guttering, Downpipes & Fascias

- Grey uPVC fascias with black uPVC guttering and downpipes



Front Elevation

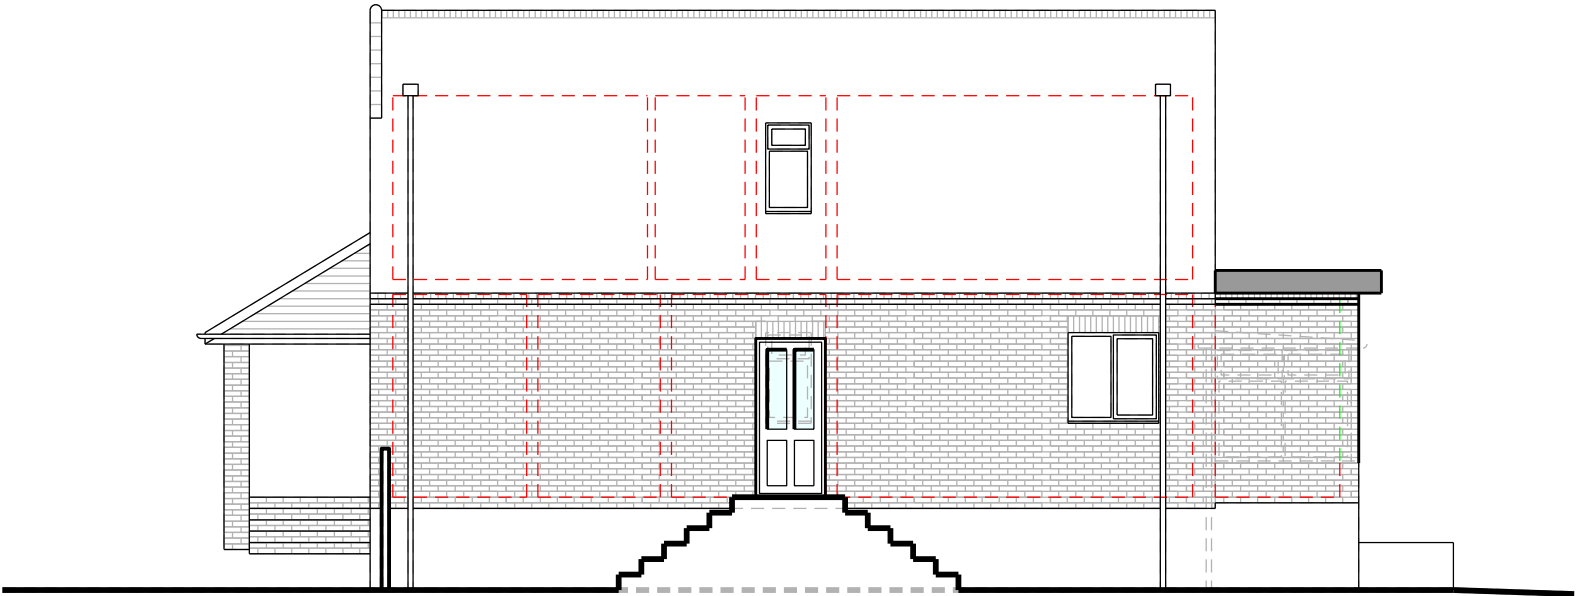

Side Elevation

Page Size

A3

Scale

1:100



B	20/07/2026	Bat box location updated
A	15/07/2026	Parking, curb and ecology updated

Rev	Date	Description
Project Address	Client	
34 Telegraph Road, West End, Southampton, SO30 3EX	Darren Brown	
	Local Authority	
	Eastleigh Borough Council	
Project Status	Drawing Description	
Planning	Proposed Elevations	
Project No.	Drawing No.	
216	P - 201	
Date	Revision	
20/07/2026	B	

General Notes

Scale from this drawing for planning purposes only.

Contractors are to check all dimensions on site prior to any construction work beginning.

This drawing, and all others associated with it, remain the property of King Architecture & Design and are not to be reproduced or amended without the written consent of King Architecture & Design.

Unauthorised use for any purpose is prohibited.

All work undertaken in collaboration with this drawing is to be undertaken to conform to current building regulations and all current building legislation, if divergencies from statutory requirements are shown on the drawings then these should be reported to King Architecture & Design immediately.



Figure 1 - PRO UK Build-In WoodStone Bat Box
<https://www.nhbs.com> - Integrated Bat Boxes



Figure 2 - IBSTOCK SWIFT ECO HABITAT
<https://www.wildscare.co.uk> - Bird Boxes

Page Size


A3

Scale

1:100



Rear Elevation

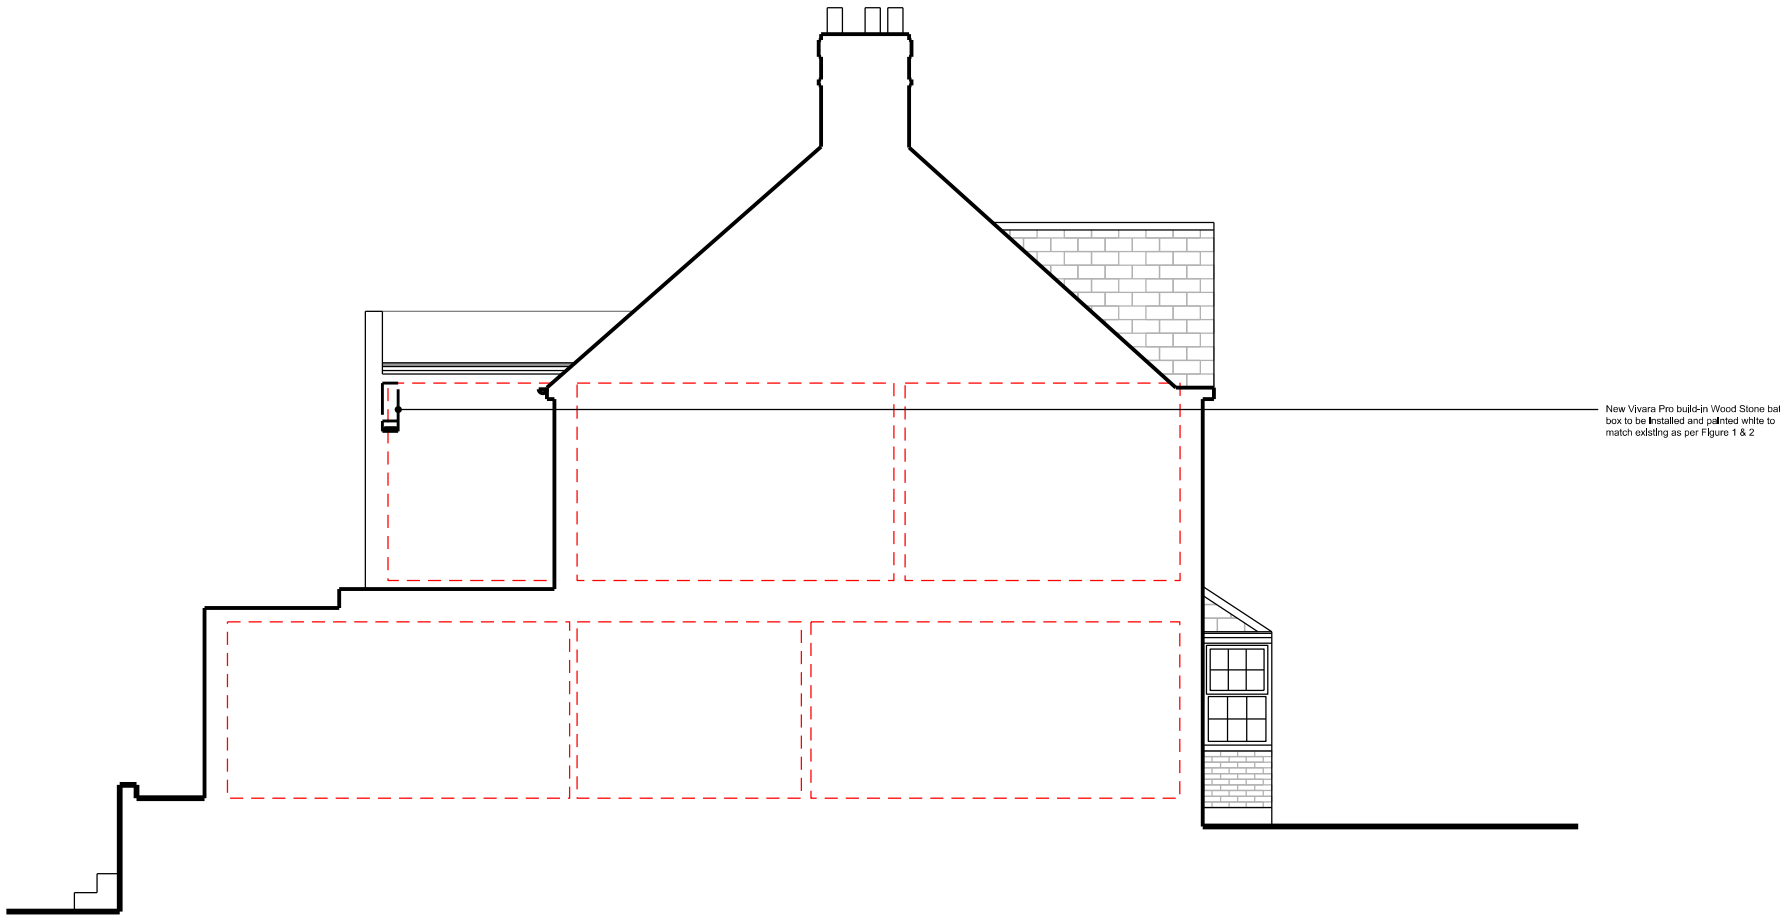

Side Elevation

K | A | D
King Architecture & Design

39 Alresford Road
Winchester
SO23 0HG

W: www.kingarchitectureanddesign.co.uk
E: admin@kingarchitectureanddesign.co.uk
T: 079 5574 2966

Proposed Materials

Walls

- Red brick

Roof

- EDPM flat roof

Windows

- White uPVC

Doors

- White uPVC

Guttering, Downpipes & Fascias

- Grey uPVC fascias with black uPVC guttering and downpipes

B	20/07/2026	Bat box location updated
A	15/07/2026	Parking, curb and ecology updated

Rev	Date	Description
Project Address		Client
34 Telegraph Road, West End, Southampton, SO30 3EX		Darren Brown
		Local Authority
		Eastleigh Borough Council
Project Status		Drawing Description
Planning		Proposed Elevations
Project No.		Drawing No.
216		P - 202
Date		Revision
20/07/2026		B

General Notes

Scale from this drawing for planning purposes only.

Contractors are to check all dimensions on site prior to any construction work beginning.

This drawing, and all others associated with it, remain the property of King Architecture & Design and are not to be reproduced or amended without the written consent of King Architecture & Design.

Unauthorised use for any purpose is prohibited.

All work undertaken in collaboration with this drawing is to be undertaken to conform to current building regulations and all current building legislation, if divergencies from statutory requirements are shown on the drawings then these should be reported to King Architecture & Design immediately.

Proposed Materials

Walls

- Red brick

Roof

- EDPM flat roof

Windows


- White uPVC

Doors

- White uPVC

Guttering, Downpipes & Fascias

- Grey uPVC fascias with black uPVC guttering and downpipes

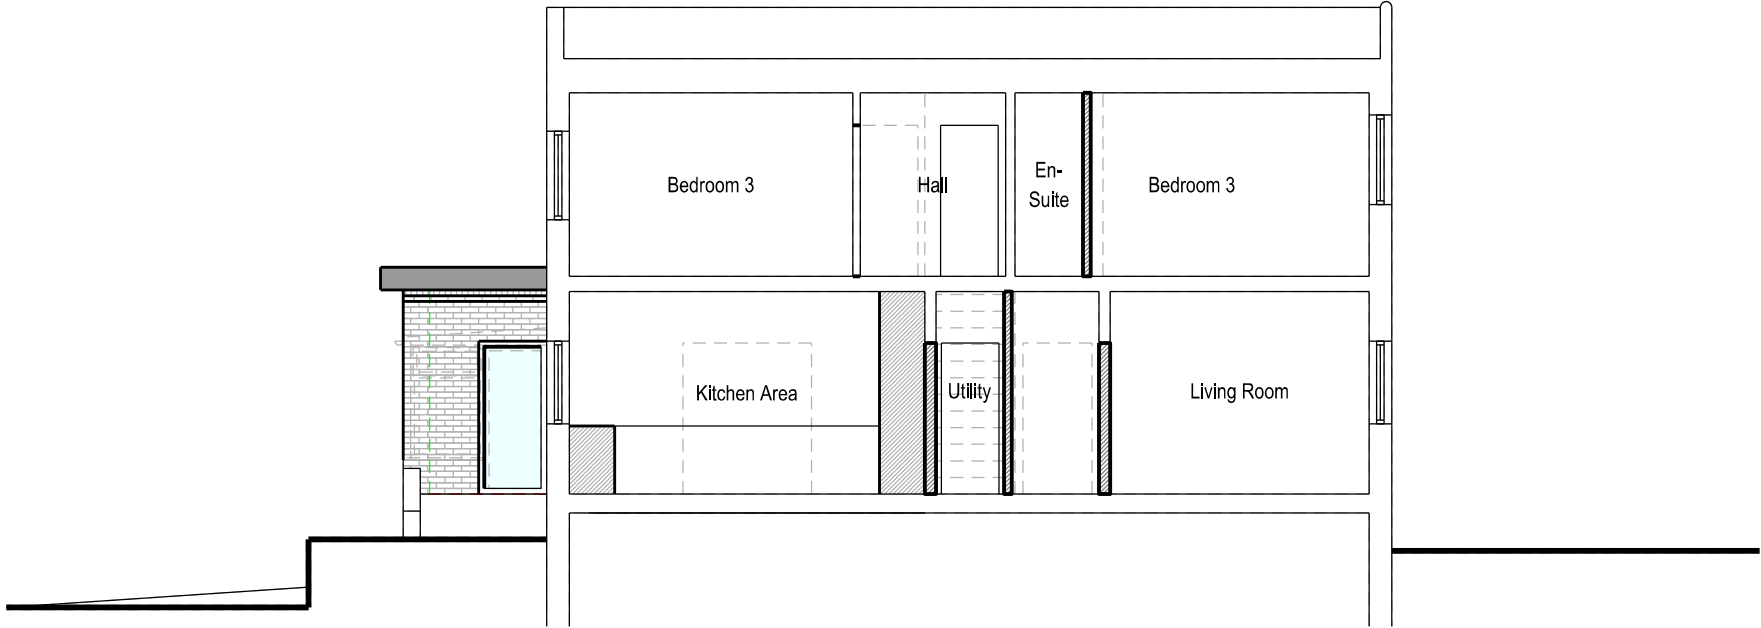

Section A - A

Page Size

A3

Scale

1:100



B	20/07/2026	Bat box location updated
A	15/07/2026	Parking, curb and ecology updated

Rev	Date	Description
Project Address		Client
34 Telegraph Road, West End, Southampton, SO30 3EX		Darren Brown
		Local Authority
		Eastleigh Borough Council
Project Status		Drawing Description
Planning		Proposed Section
Project No.		Drawing No.
216		P - 301
Date		Revision
20/07/2026		B