


No.12 Malcolm Rd, Chandlers Ford, Hampshire, SO53 5BG.

NOTES:
The contractor, sub-contractor or supplier is to check all relevant dimensions, levels, existing structure and materials together with existing service runs prior to commencing the works. ANY DISCREPANCIES ARE TO BE BROUGHT TO THE ATTENTION OF THE ARCHITECTURAL DESIGNER.
© This drawing is copyright and may not be copied, traced, altered or reproduced without the express written permission of the Architectural Designer.

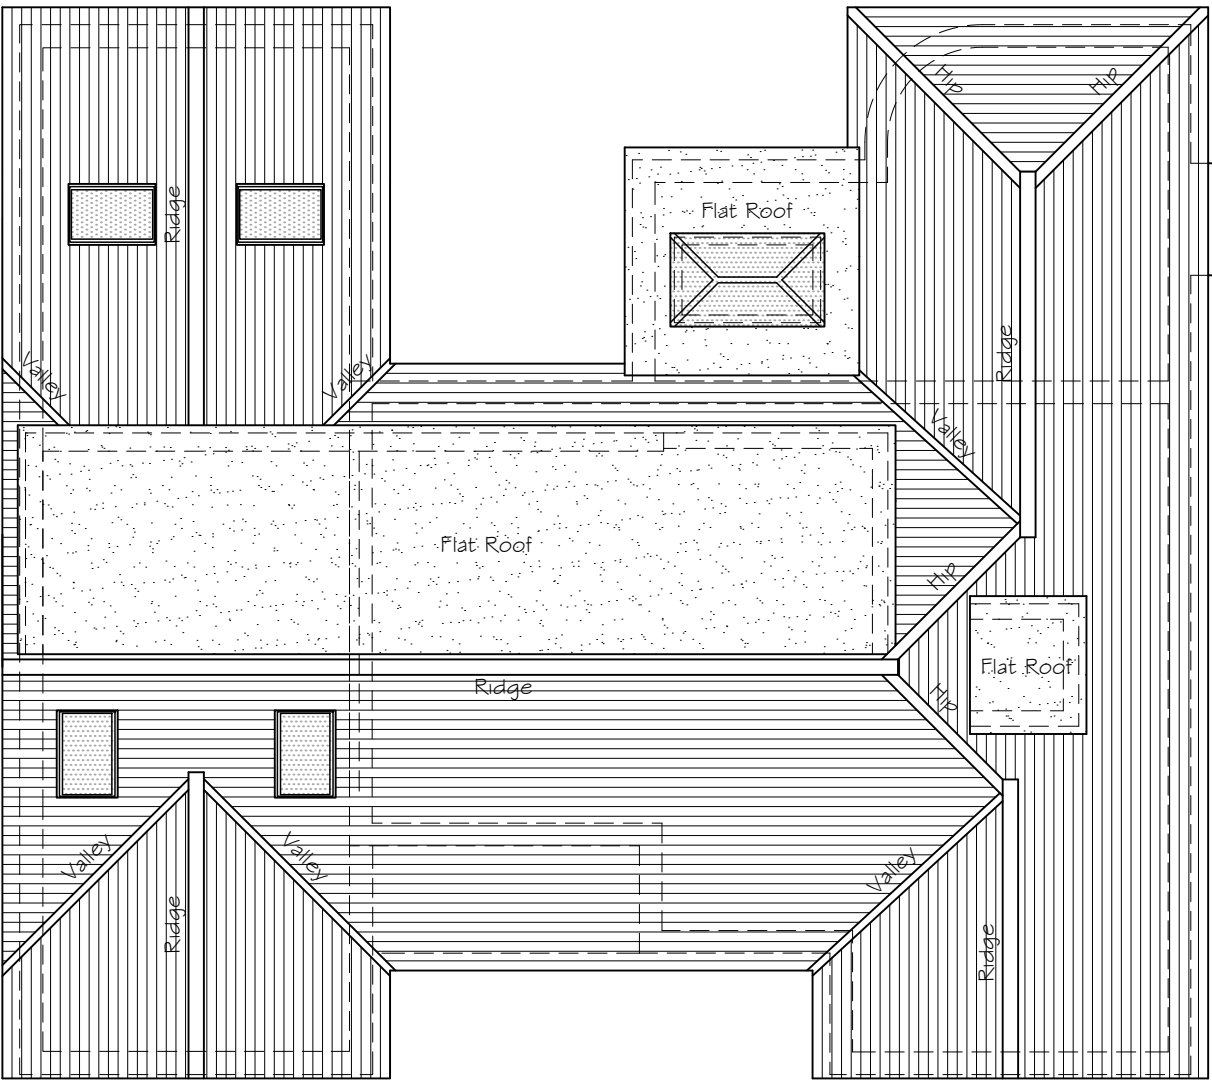

Proposed Roof Plan 1:100 @ A4



L.M.D. Designs Ltd.
Architectural Design Services

4 Foxcombe Close, Swanmore,
Hampshire, SO32 2UJ.
Tel: 07876 712622
Email: Lmdarchitecture@aol.com

Job Title
Proposed Works at No.12 Malcolm Rd,
Chandlers Ford, Hants, SO53 5BG.

Client
Mr & Mrs B. Johnson

Drawing Title
Planning
Roof Plan
Proposed

CAD REF: 2251032-12-Malcolm-Rd.dwg Scale 1:100

Drawn SLV Amended Checked Date Jul '26

Job No. 2251032 Drg. No. 107 Rev.

