



No.12 Malcolm Rd, Chandlers Ford, Hampshire, SO53 5BG.

NOTES:
The contractor, sub-contractor or supplier is to check all relevant dimensions, levels, existing structure and materials together with existing service runs prior to commencing the works. ANY DISCREPANCIES ARE TO BE BROUGHT TO THE ATTENTION OF THE ARCHITECTURAL DESIGNER.
© This drawing is copyright and may not be copied, traced, altered or reproduced without the express written permission of the Architectural Designer.

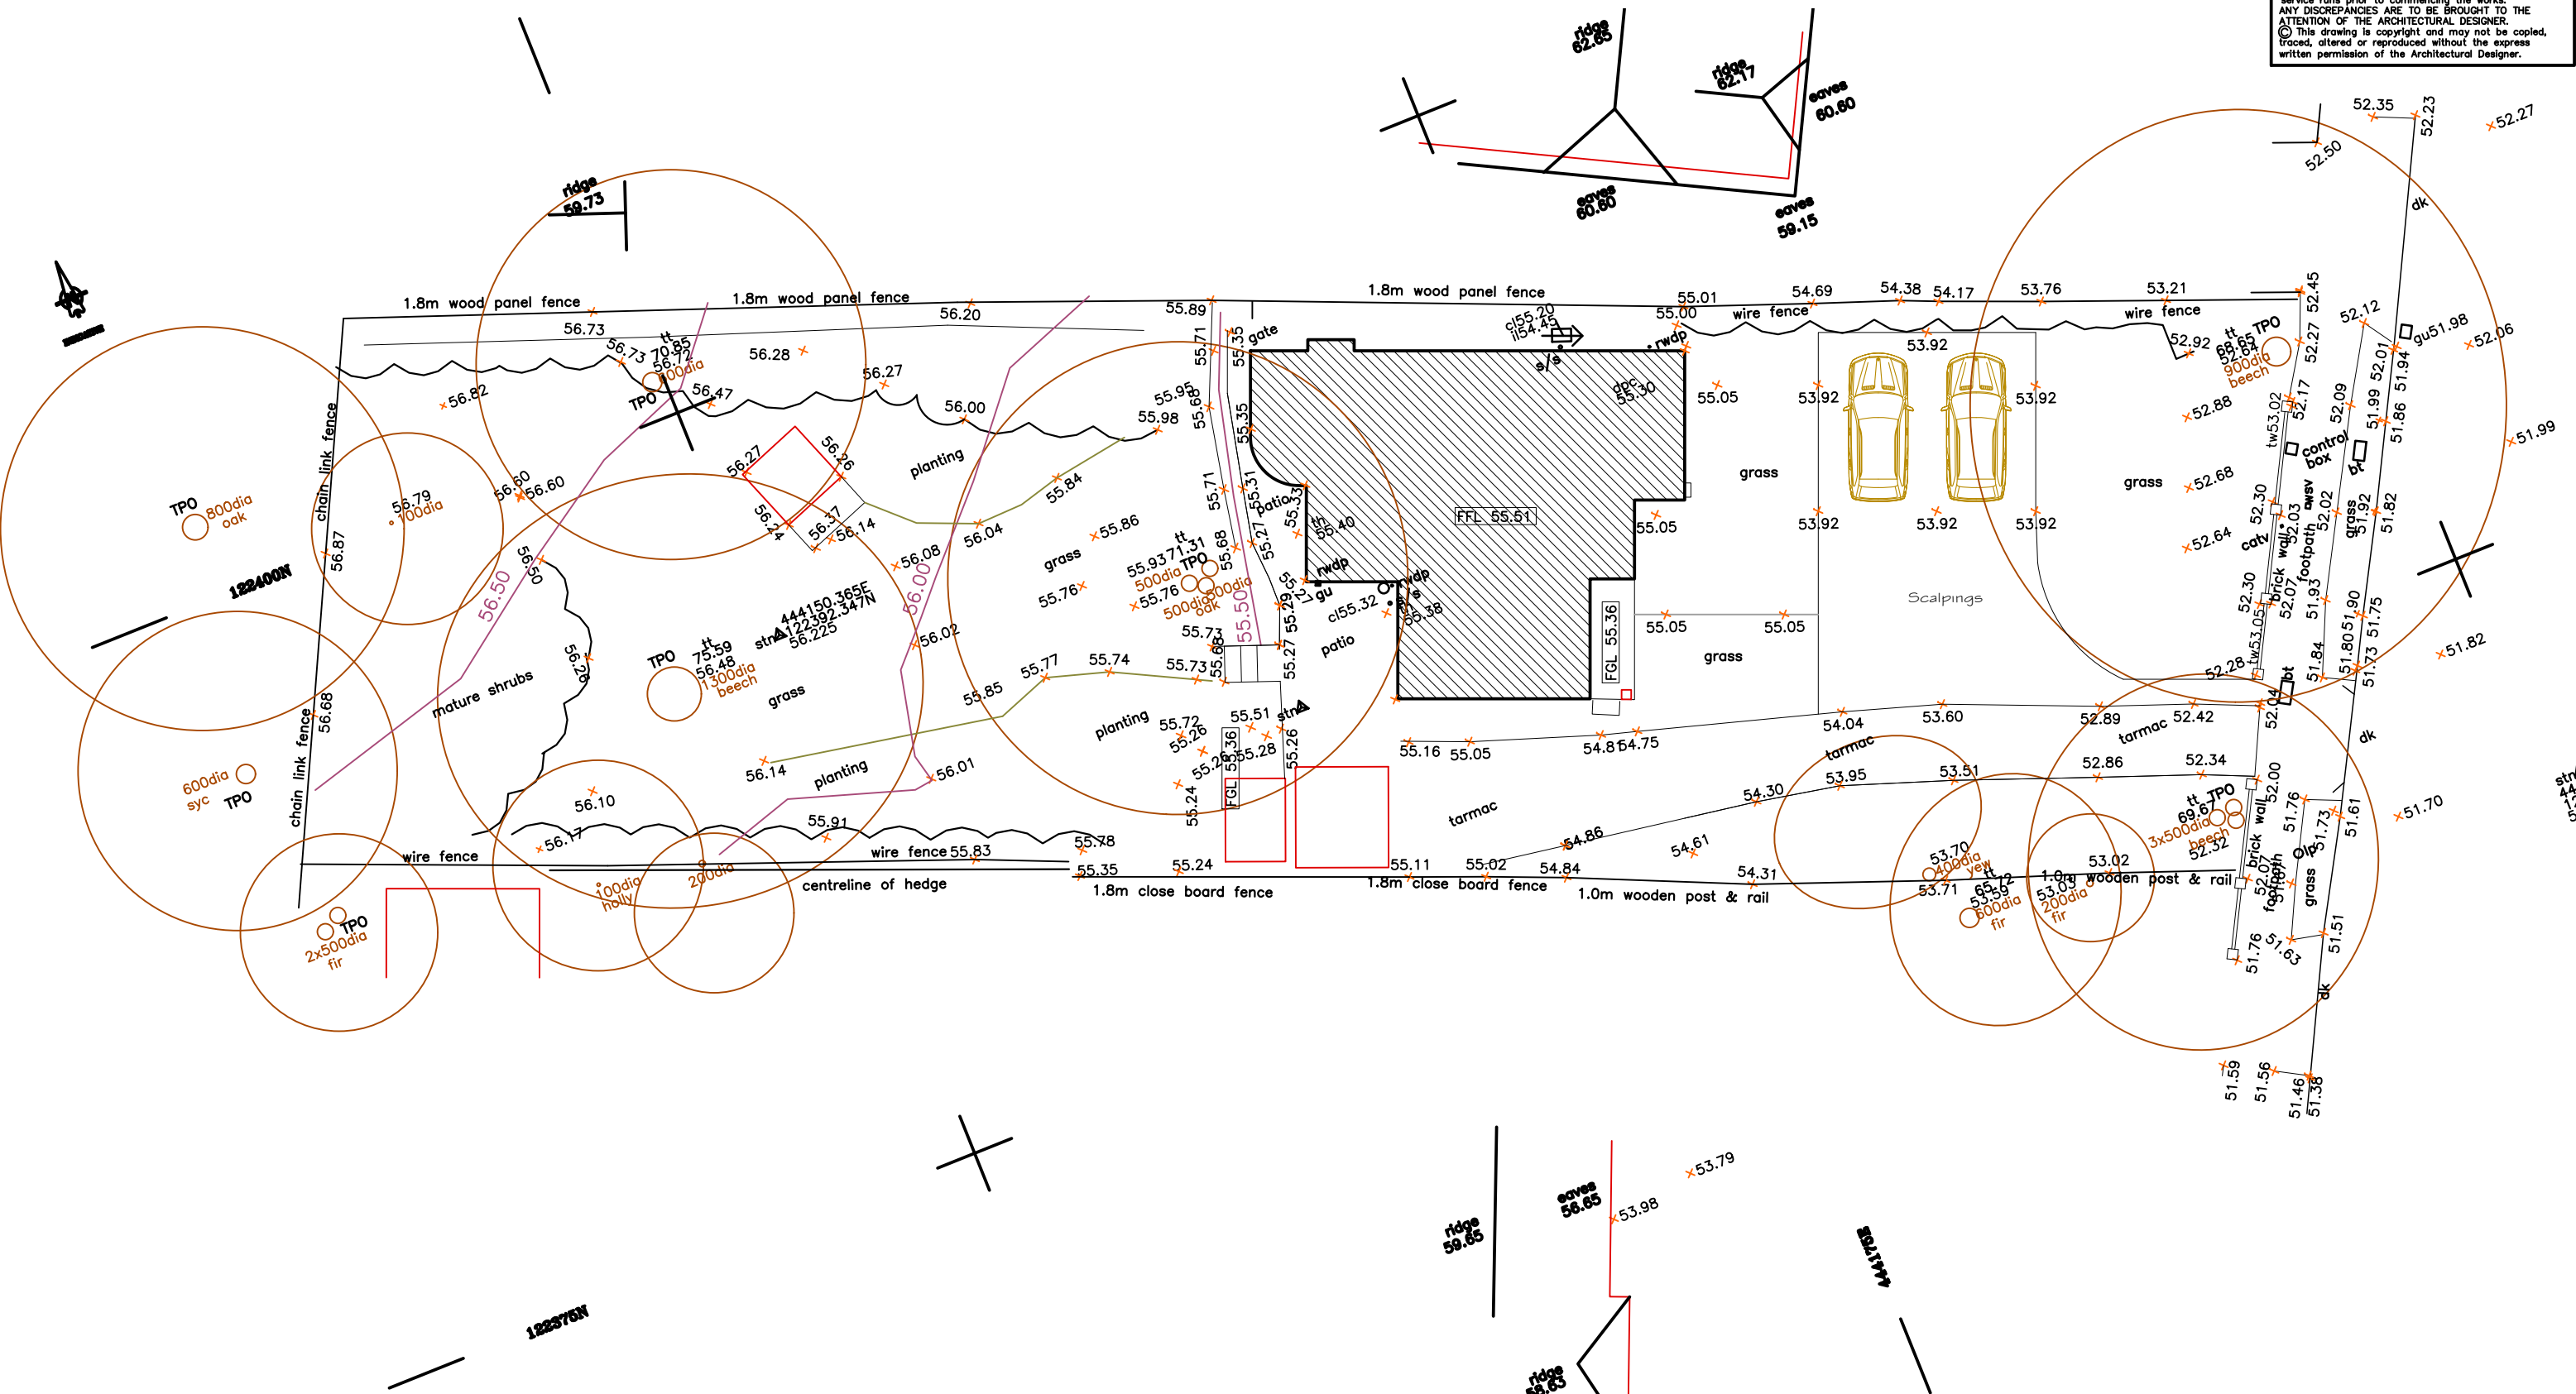

Existing Site/Survey Plan 1:200 @ A3

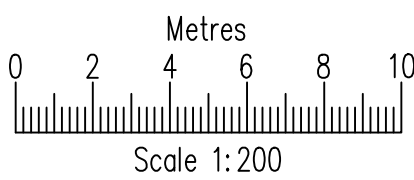

L.M.D. Designs Ltd.
Architectural Design Services
4 Foxcombe Close, Swanmore,
Hampshire, SO32 2UJ.
Tel: 07876 712622
Email: Lmdarchitecture@aol.com

Job Title	Proposed Works at No.12 Malcolm Rd, Chandlers Ford, Hants, SO53 5BG.
Client	Mr & Mrs B. Johnson
Drawing Title	Planning Site Plan/Survey Existing
CAD REF:	2251032-12-Malcolm-Rd.dwg Scale 1: 200
Drawn	SLV
Amended	
Checked	
Date	Jul '26
Job No.	2251032
Dr. No.	102
Rev.	