



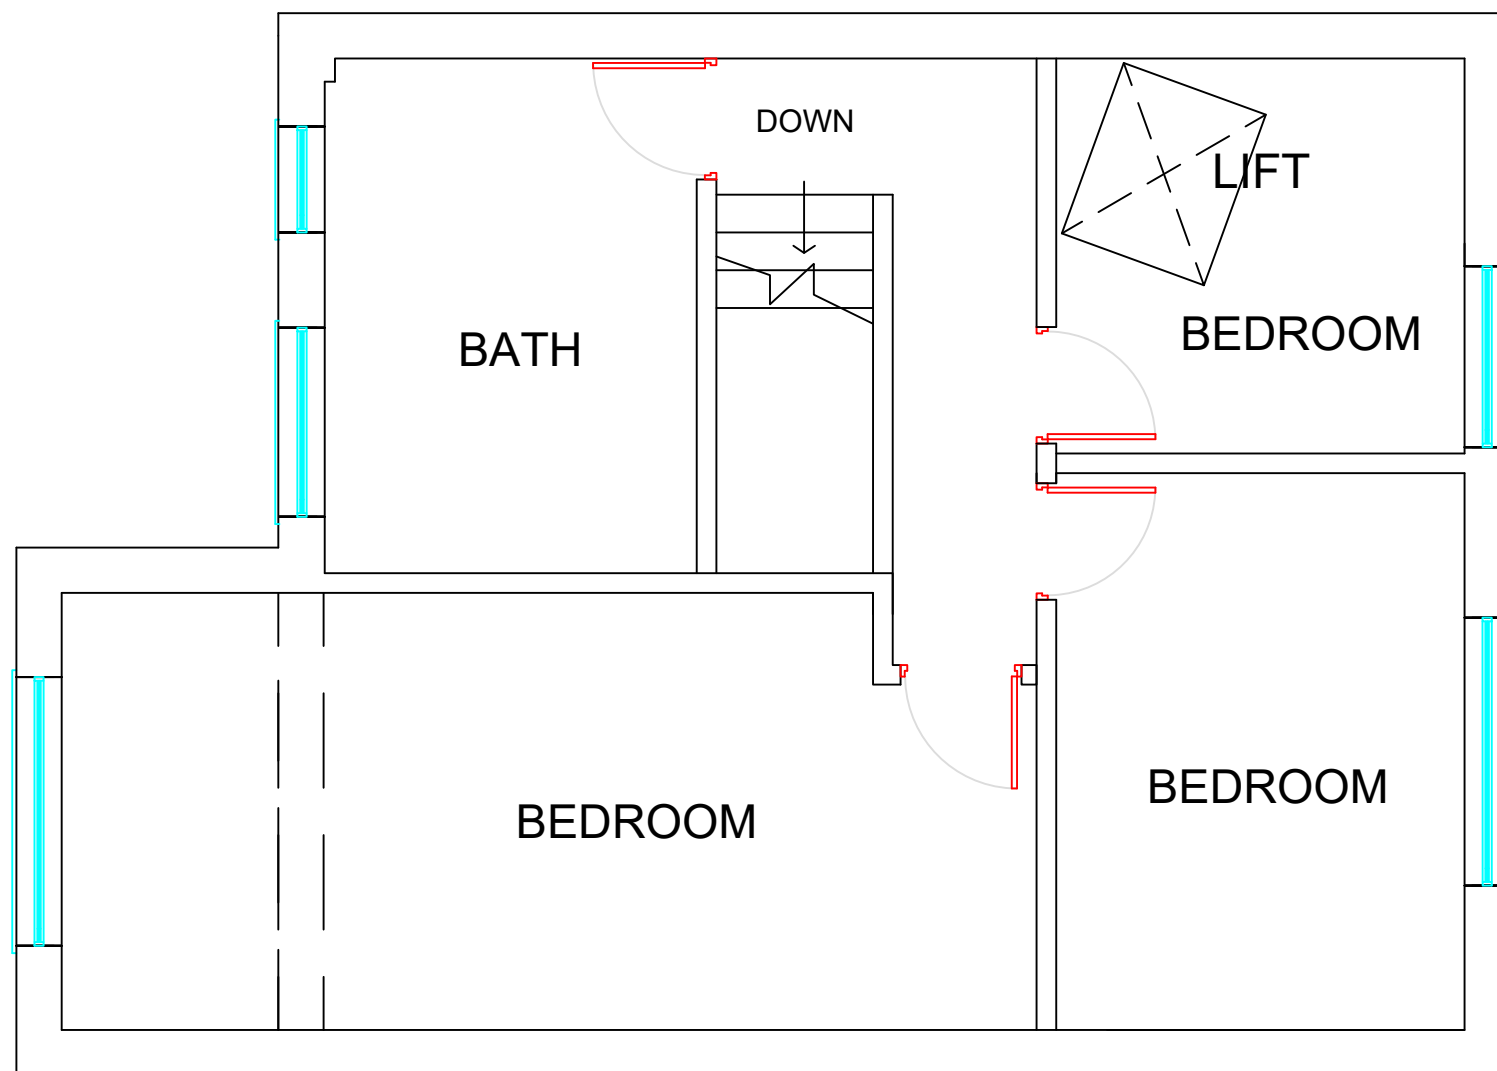

PROPOSED FIRST FLOOR PLAN

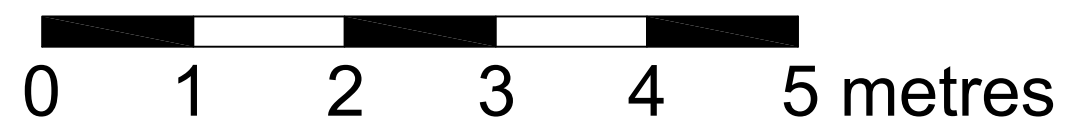

PROPOSED EXTENSION FOR MR.TAYLOR AT 78, PANTHEON ROAD, SOUTHAMPTON

Scale:1:50@A3	DWG NO:003
Drawn:Jay	Date:03/07/2026
 LG PLANNING LIMITED 81, GOLDEN GROVE SOUTHAMPTON-SO14 1RA E-Mail:lgplanninglimited@gmail.com	