






EXISTING FRONT ELEVATION

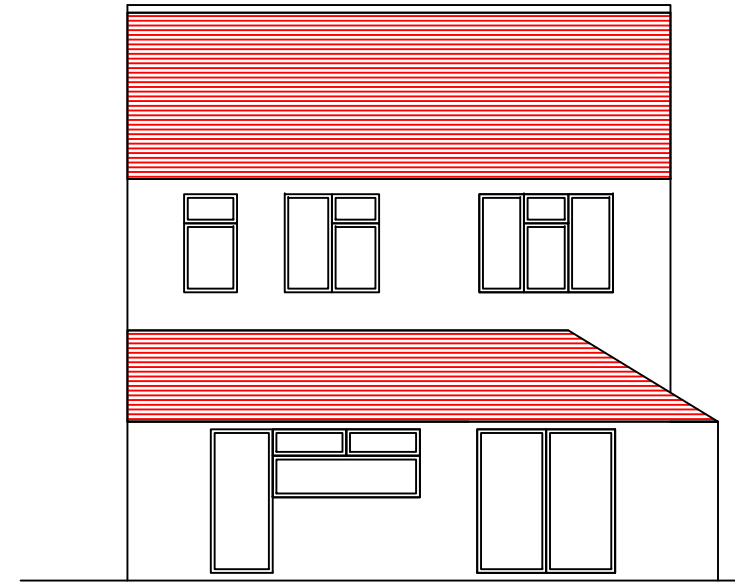


EXISTING REAR ELEVATION

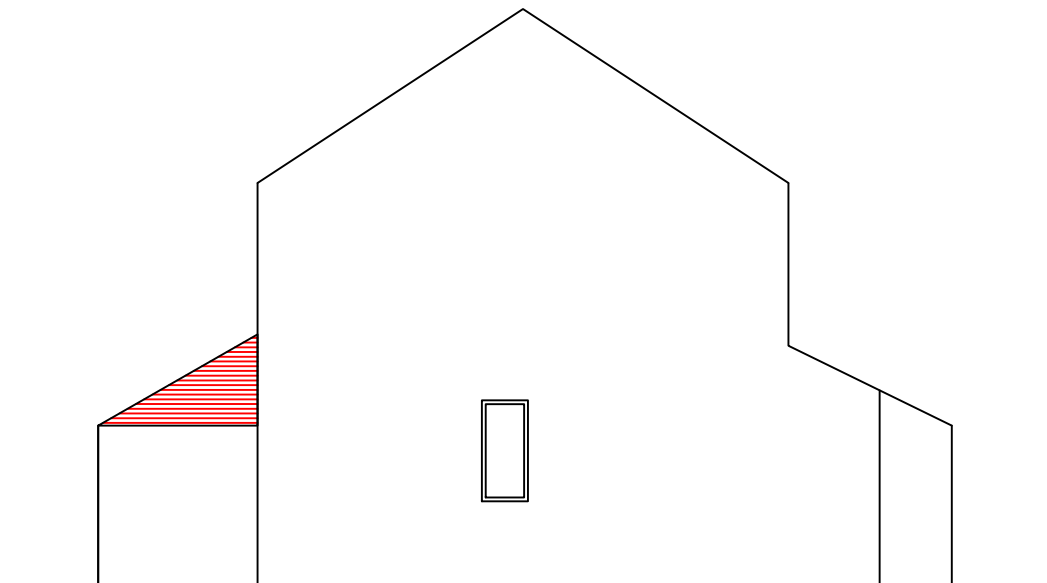

EXISTING SIDE ELEVATION

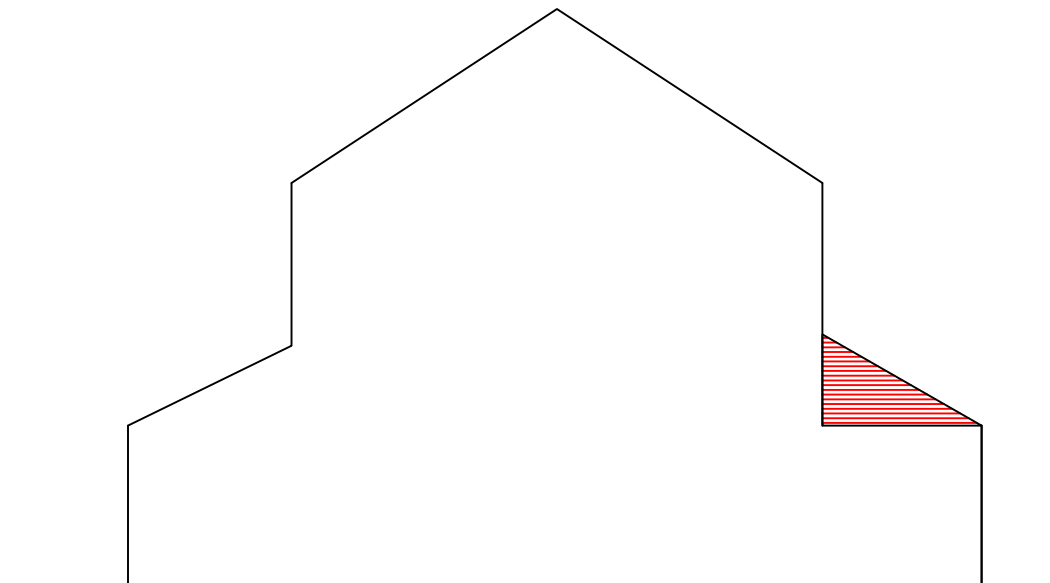

EXISTING OTHER SIDE ELEVATION

 

PROPOSED EXTENSION FOR MR.TAYLOR AT 78, PANTHEON ROAD, SOUTHAMPTON

Scale:1:100@A3	DWG NO:004
Drawn:Jay	Date:03/07/2026
	
LG PLANNING LIMITED 81, GOLDEN GROVE SOUTHAMPTON-SO14 1RA E-Mail:lgplanninglimited@gmail.com	