




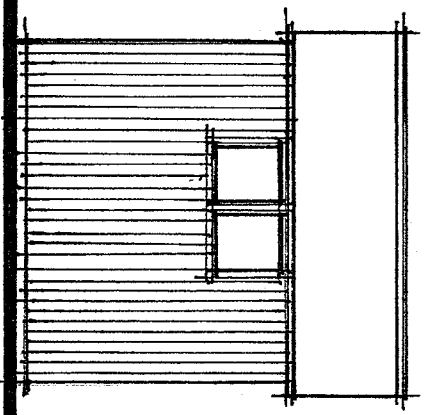


side elevation

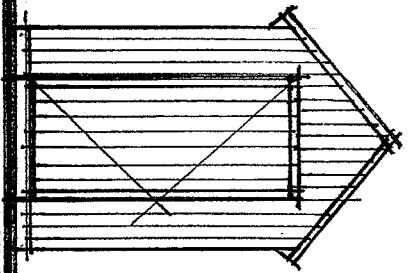

front elevation

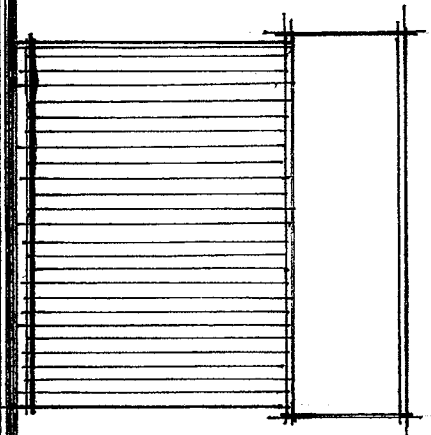


side elevation

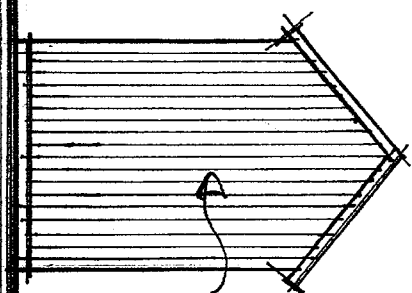

rear elevation scale 1:50

close boarded
cladding

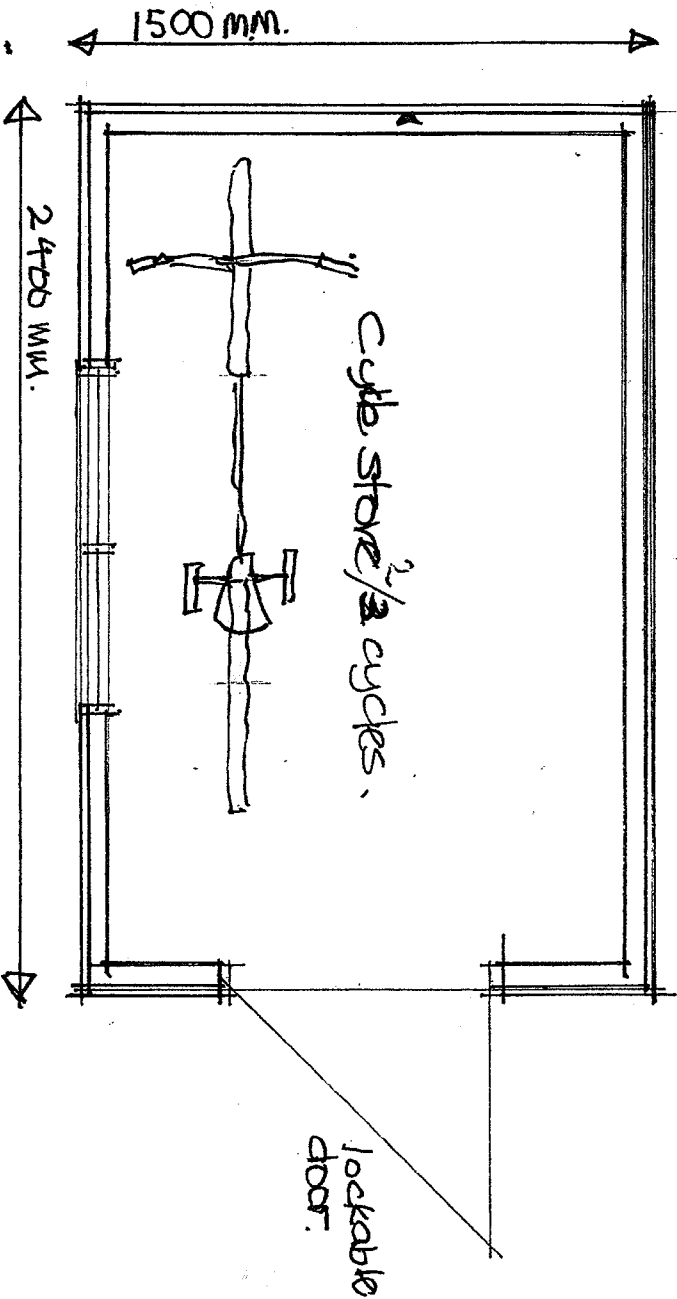

cycle store to have
concrete floor with
cycle hoops fixed to
floor.

Plan of proposed cycle store scale 1:20

drawing no C.S. 004.