


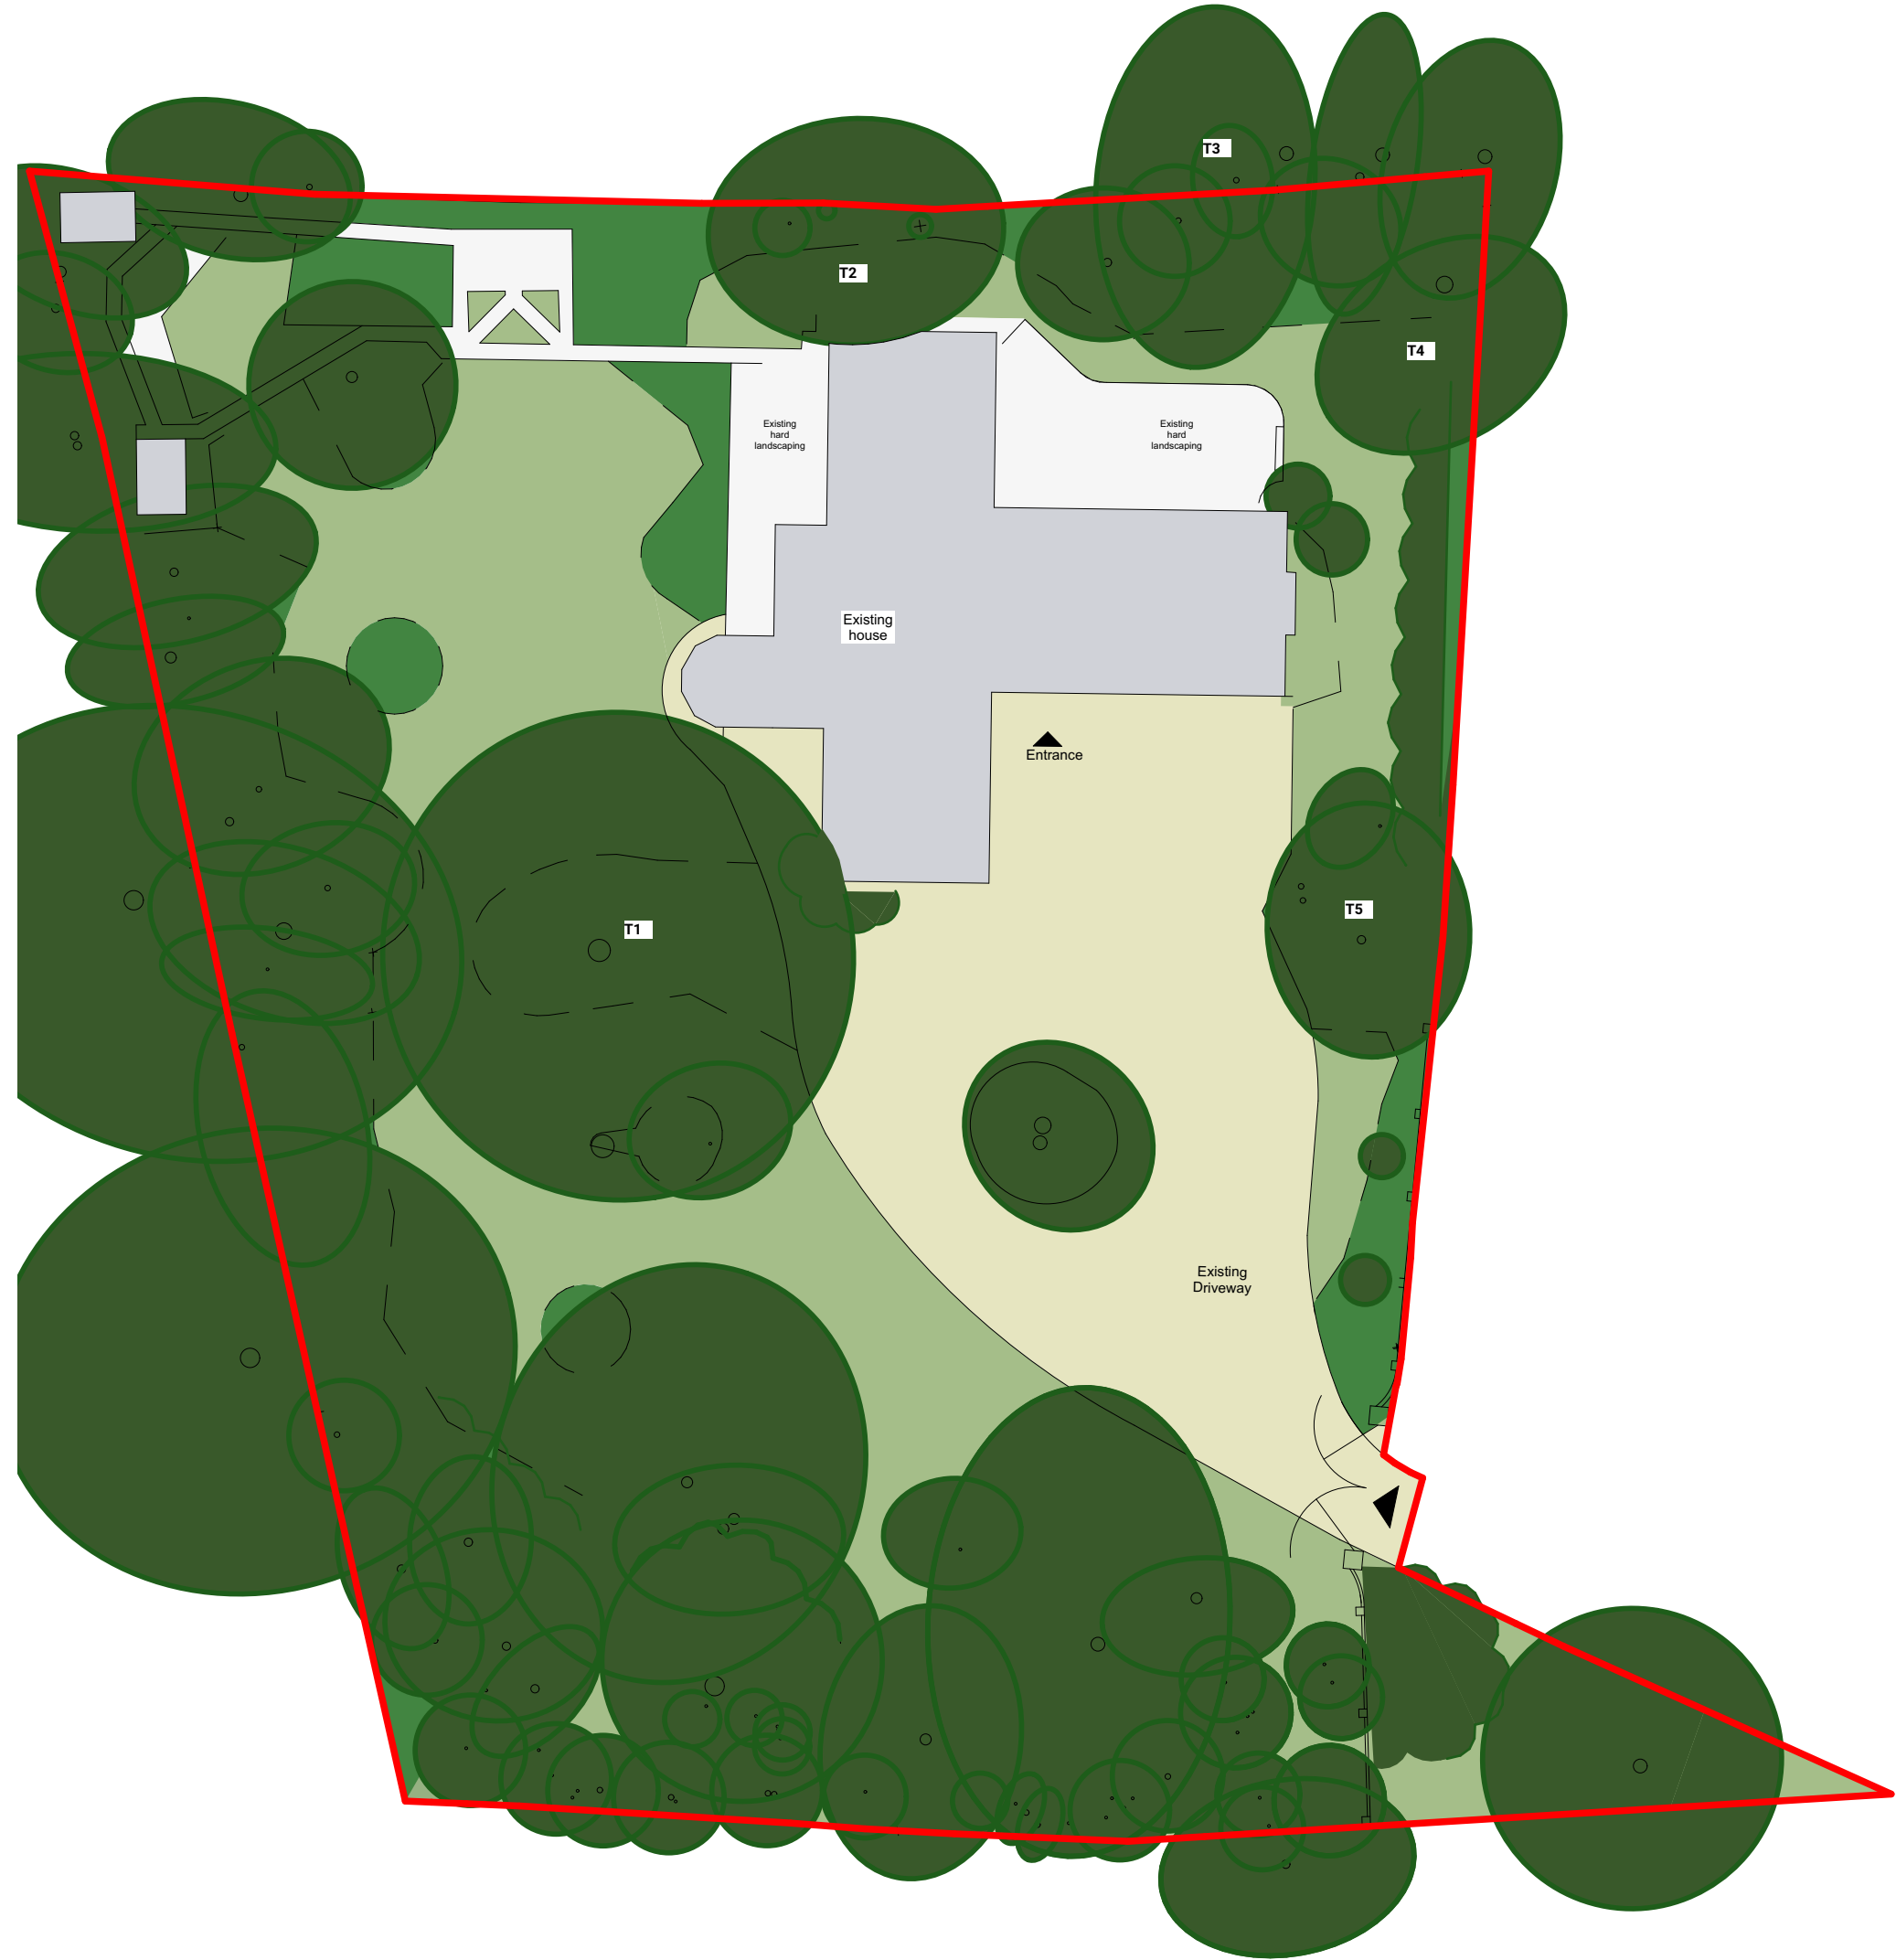

Snug Architects Ltd.
The Studio, 59 Rumbridge St., Totton, SO40 9DR
02382 029500
info@snugarchitects.co.uk
www.snugarchitects.co.uk

Notes
© The content of this drawing is subject to the Copyright, Designs and Patents Act 1988. Reproduction of any part of this drawing is not permitted without written consent from Snug Architects Ltd.
OS (c) Crown Copyright 2023. All rights reserved.

Licence No.100022432. Snug Architects
Landmark OS Paper Map Copying Licence No: LAN1000247.
Do not scale from this drawing for construction purposes. All dimensions must be checked by the contractor before commencing work on site.
Unless otherwise noted, boundaries have not been surveyed. The recipient of this drawing should satisfy themselves of their precise location before commencing work on site.
Any discrepancies are to be brought to the attention of Snug Architects Ltd.
If in doubt, ask.

Project 3 Thornbury Heights 3 Thornbury Heights Chandlers Ford S053 5DQ	Rev	DB/CB/AB	Date	Status	 This drawing is to be presented at: A3 Scale: 1:250 
	C02	LM/RH	21/07/2026	A1	
	Revision Description			Purpose	
	Description			RIBA Stage	
Existing Site Plan	Proj - Orig - Func - Spat - Form - Dis - Number - Rev			PLANNING	RIBA Stage 3
P1272-SNUG-XX-XX-DR-A-1100-C02	Planning issue				

