



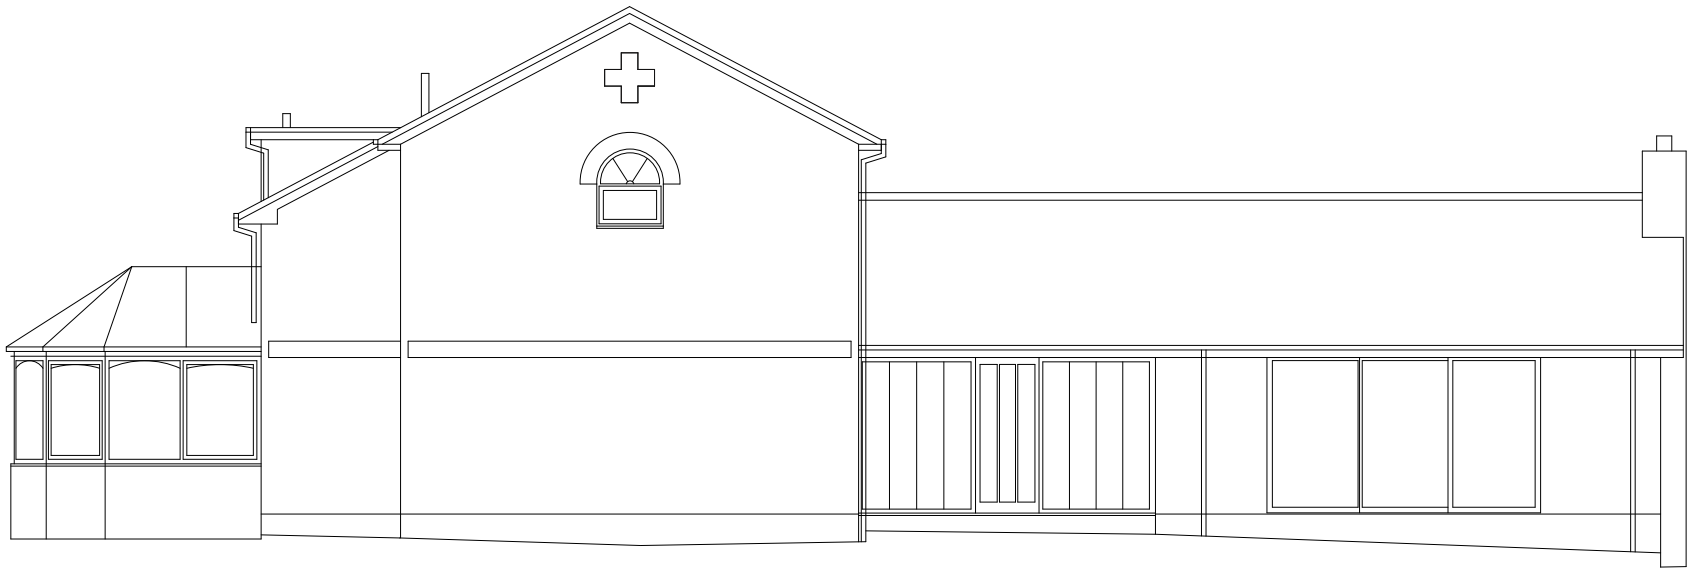

1 North elevation
Scale 1:100

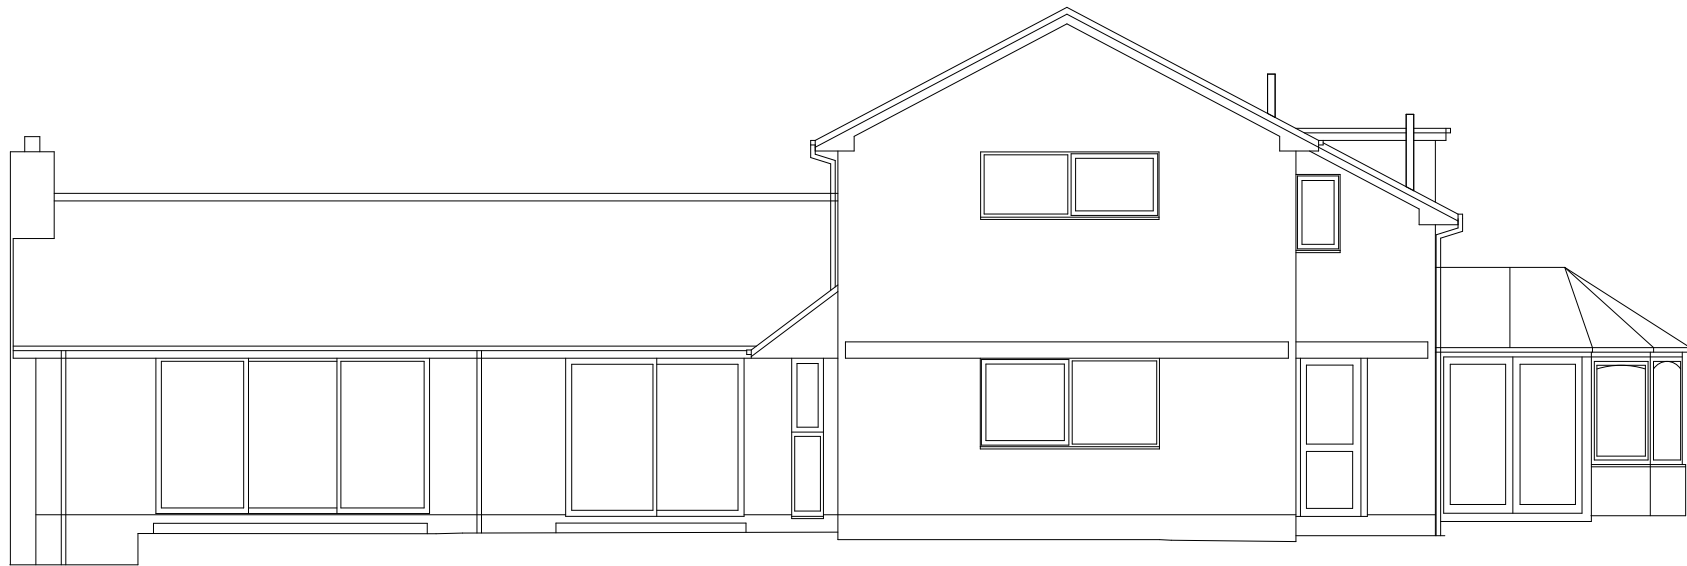

2 South elevation
Scale 1:100

Snug Architects Ltd.

The Studio, 59 Rumbridge Street, Totton, SO40 9DR
02382 029500
info@snugarchitects.co.uk
www.snugarchitects.co.uk

Notes

© The content of this drawing is subject to the Copyright, Designs and Patents Act 1988. Reproduction of any part of this drawing is not permitted without written consent from Snug Architects Ltd.

OS (c) Crown Copyright 2026. All rights reserved.
Licence No.100022432. Snug Architects Landmark
OS Paper Map Copying Licence No: LAN1000247

Do not scale from this drawing for construction purposes. All dimensions must be checked by the contractor before commencing work on site.

Unless otherwise noted, boundaries have not been surveyed. The recipient of this drawing should satisfy themselves of their precise location before commencing work on site.

Any discrepancies are to be brought to the attention of Snug Architects Ltd.

If in doubt, ask.

Scale: 1:100		
012345m		
		This drawing is to be presented at: A3
Project 3 Thornbury Heights 3 Thornbury Heights Chandlers Ford SO53 5DQ		
Description Existing Elevations		
Proj - Orig - Func - Spat - Form - Dis - Number - Rev		
P1272-SNUG-XX-XX-DR-A-1300-C03		
Rev	DB/CB/AB	Date
C03	LM/RH	21/07/2026
Revision Description		
Planning issue		
Status A1		
Purpose PLANNING		
RIBA Stage RIBA Stage 3		

