


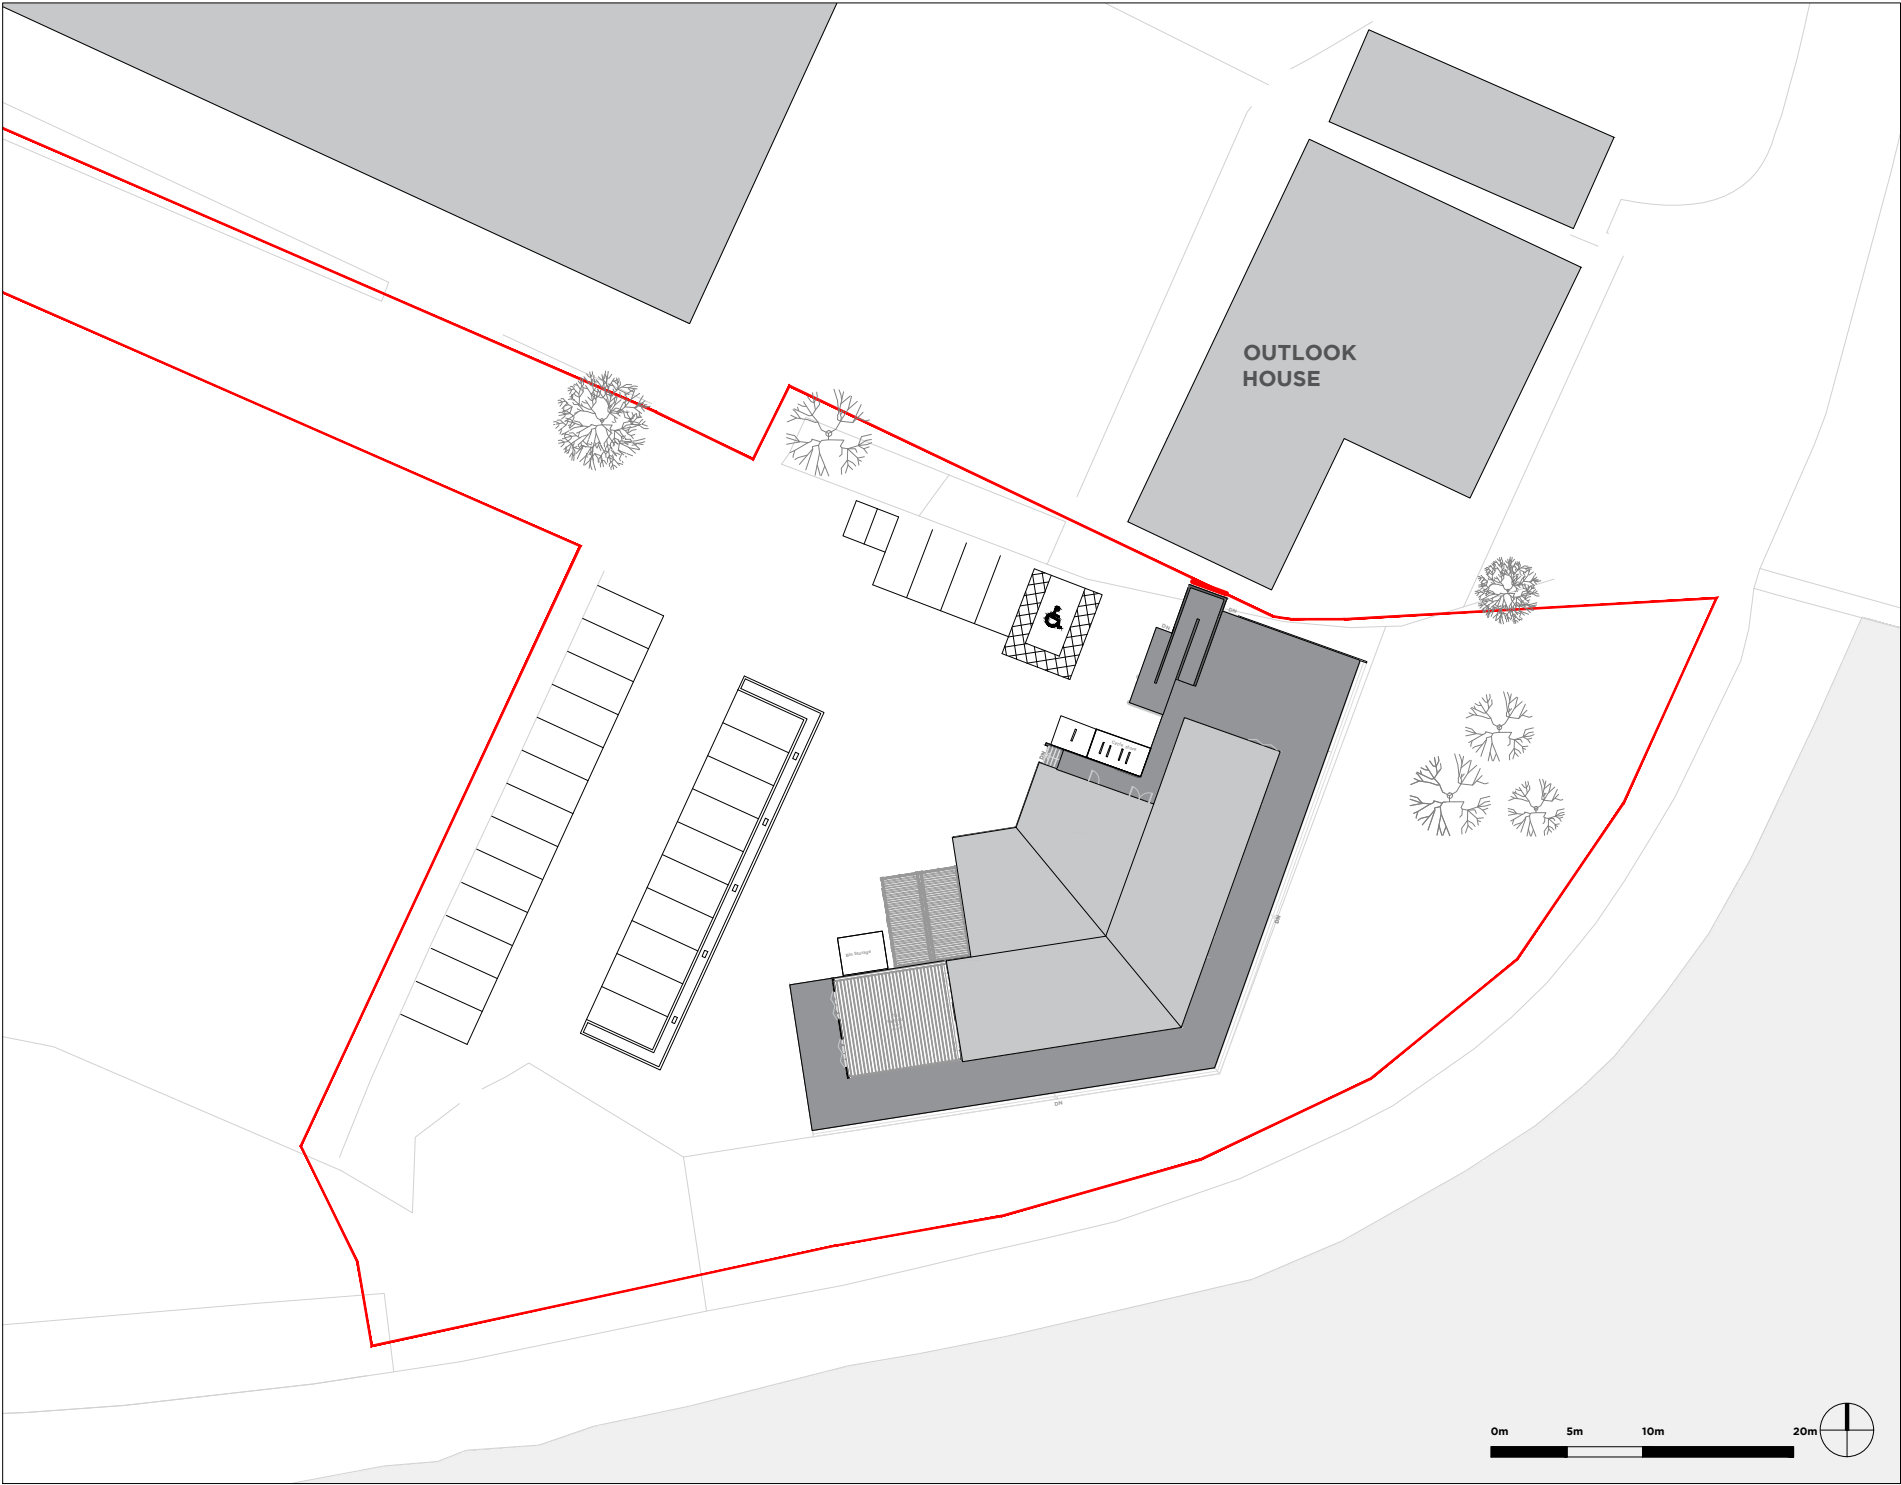

Note:
This is a revision produced by Savills Urban Design Studio, of drawing No A108 V8 produced by YOURRETREATS.



Rev	Date	Note	By
A	15.05	Updated Floorplans	JM
B	20.05	Updated Parking layout	JM
C	21.05	Updated Ramp Design	JM
D	21.07	Updated Parking layout	JM

HAMBLE POINT MARINA
on behalf of
Marina Developments Ltd

MP001
Proposed Site Plan

Drawn by AIL/JM Checked by JB Scale 1:500 @A4

Drawn on 10.10.25 Revision D(21.07.26) Job 726881

