







Front (North) Elevation

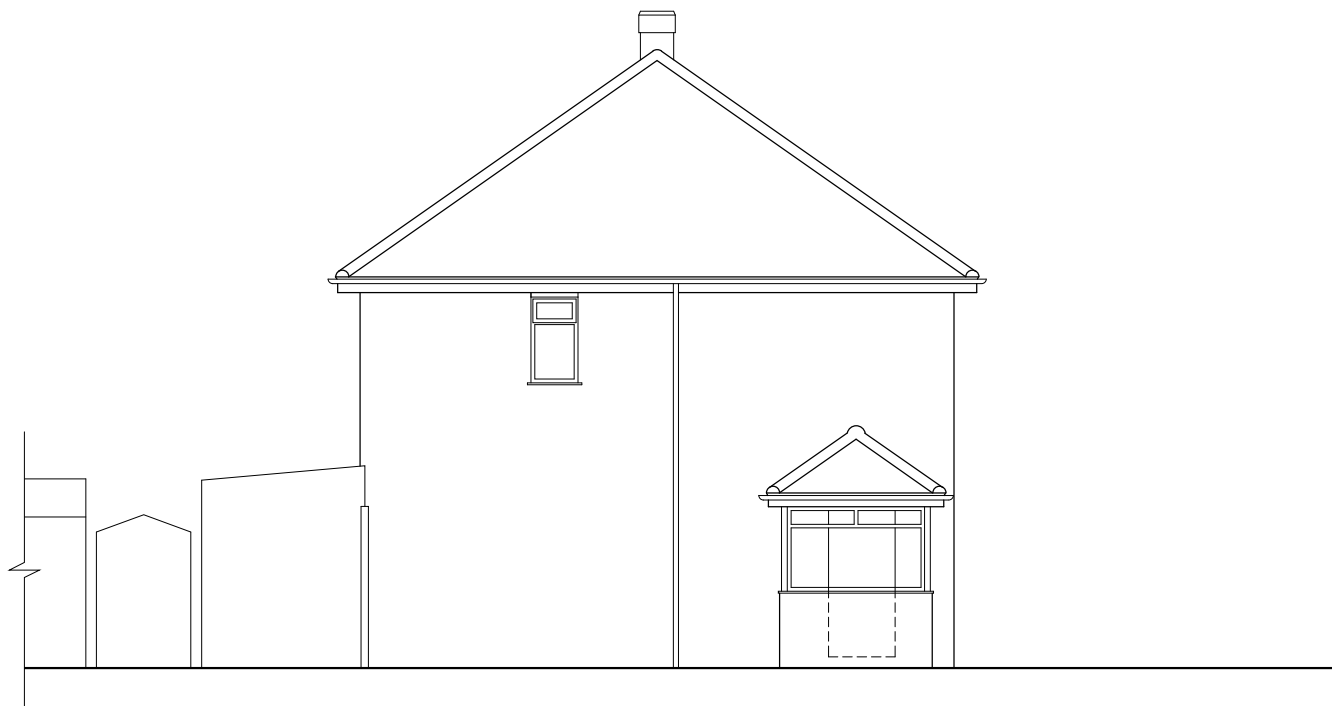

Side (East) Elevation

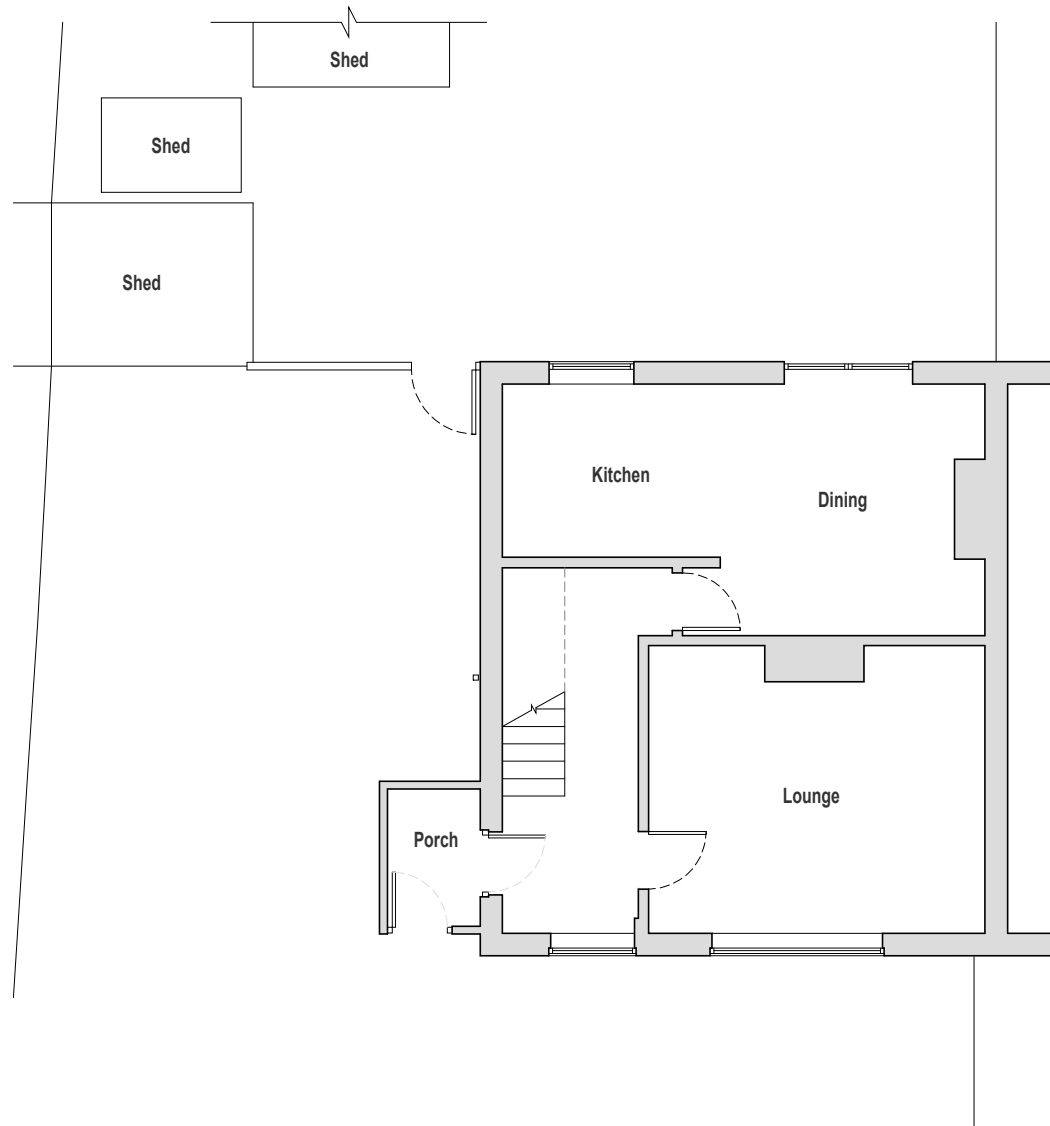

Ground Floor Plan

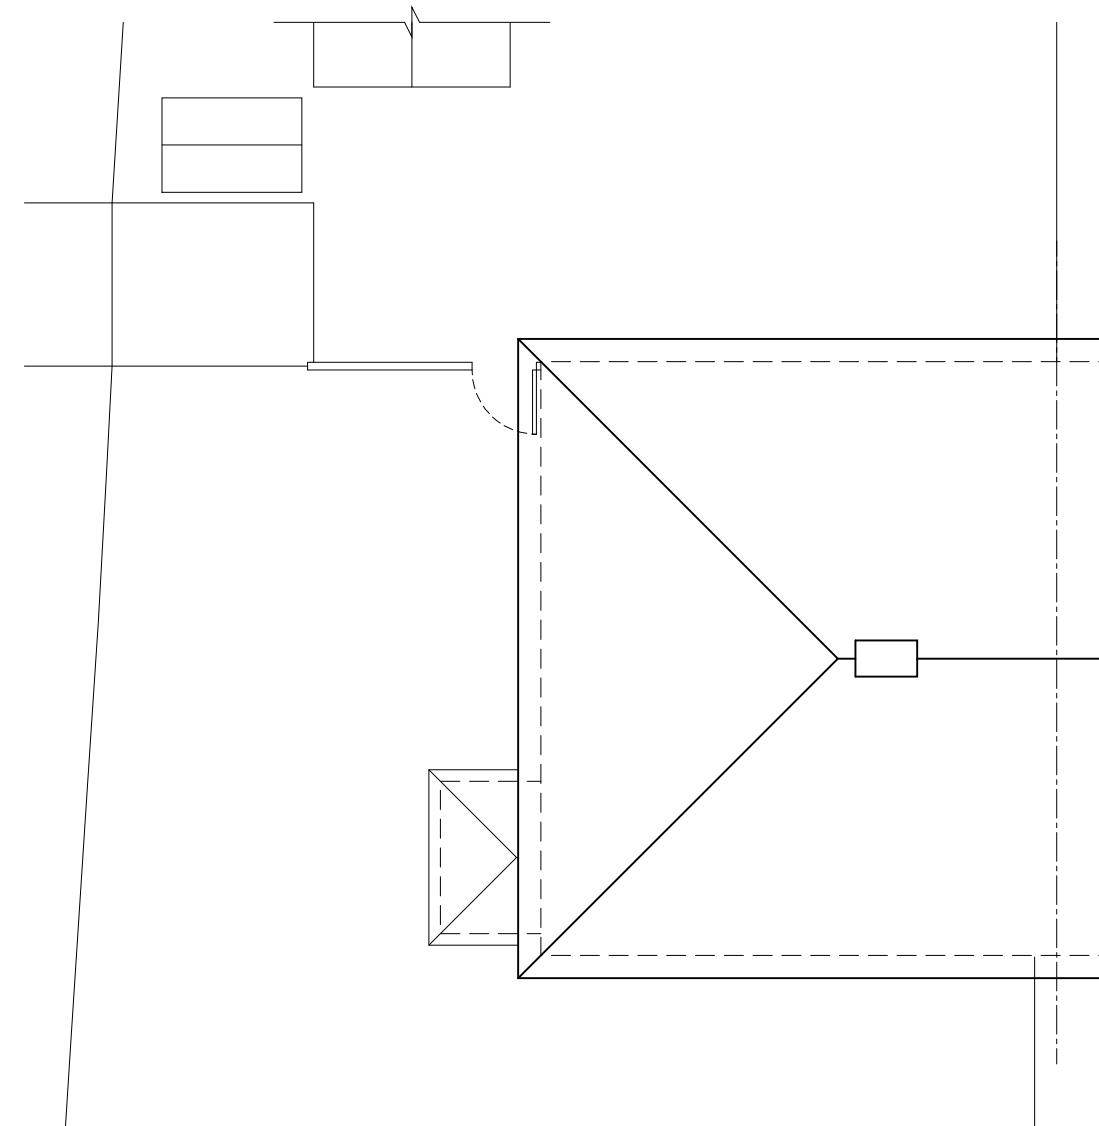 

Roof Plan

General Notes:

This drawing is for planning purposes only - it should not be considered a specification of works and is subject to technical design development / specialist input (such as structural, drainage, utilities and ecological requirements). If used for pricing or construction purposes it should be used as a guide only and any changes to the property would be subject to all relevant statutory rules, regulations, and approvals.

Dimensions shown in 'mm' unless noted otherwise.

Dimensions shown or scaling of this drawing should not be relied upon for manufacturing and setting out purposes - All dimensions must be checked and confirmed on site.

© 2026 D.A.Read Design

Revisions

A 24/07/26 Minor amendments

D.A.Read Design

**143 Chestnut Avenue,
Eastleigh**

Existing Plans & Elevations

Date: July 2026

Scale: 1:100 @ A3

Drawing No. 2602.02 A