





EXISTING NORTH ELEVATION

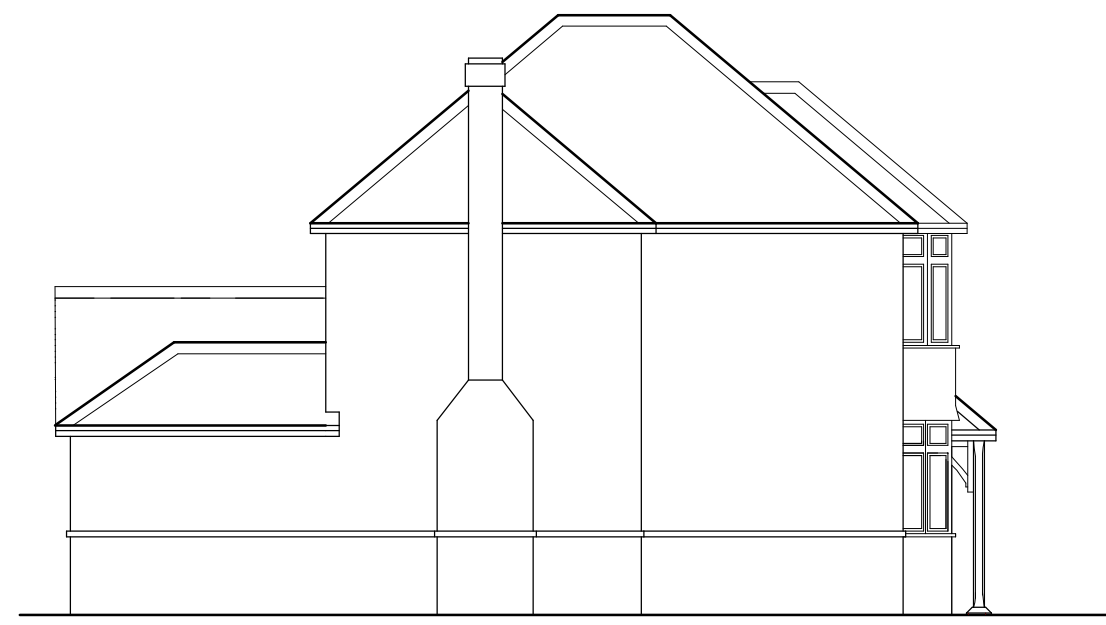

EXISTING EAST ELEVATION



EXISTING SOUTH ELEVATION

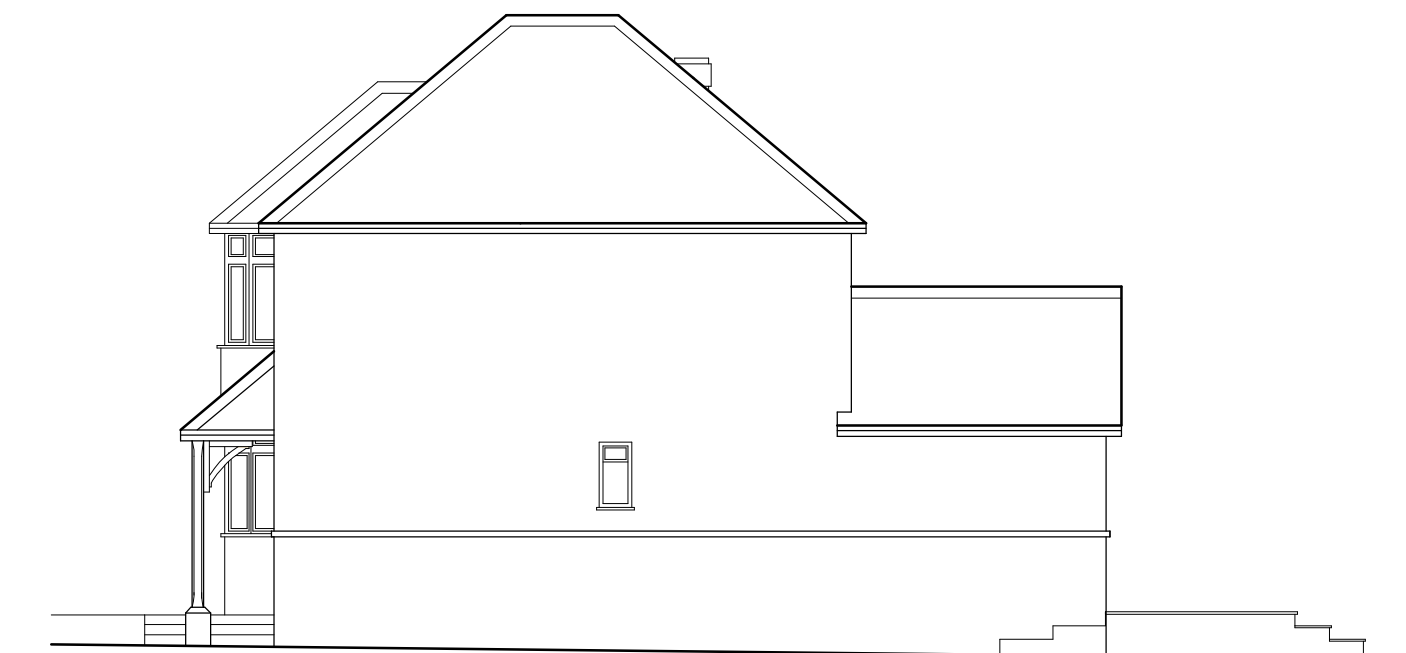


EXISTING WEST ELEVATION



PROPOSED NORTH ELEVATION

BRICKWORK & WINDOWS
TO MATCH EXISTING

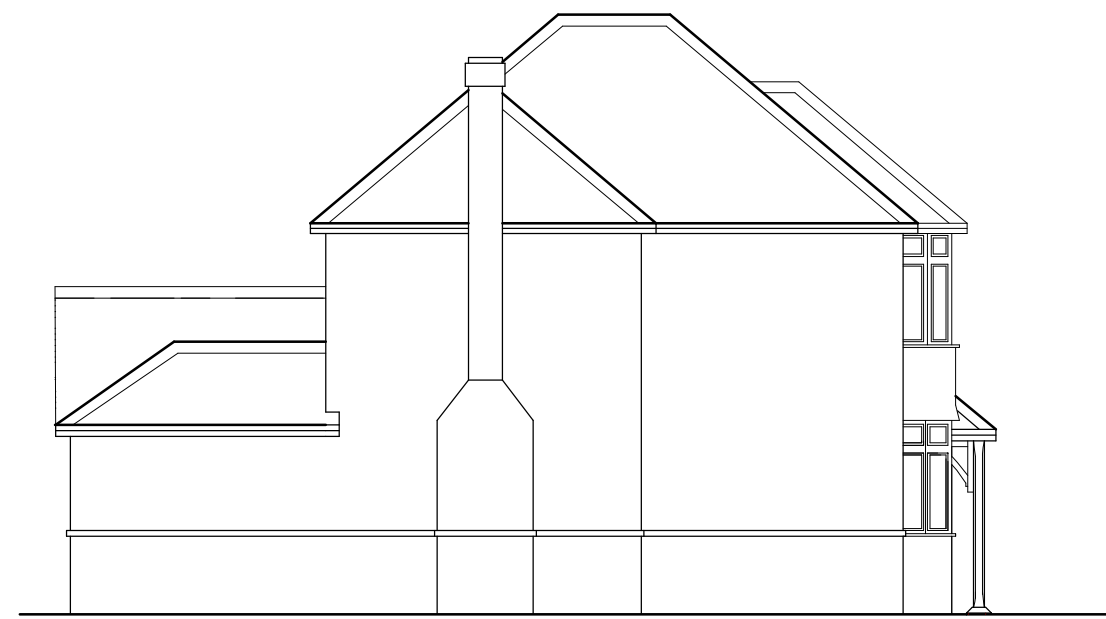


PROPOSED EAST ELEVATION




PROPOSED SOUTH ELEVATION



PROPOSED WEST ELEVATION

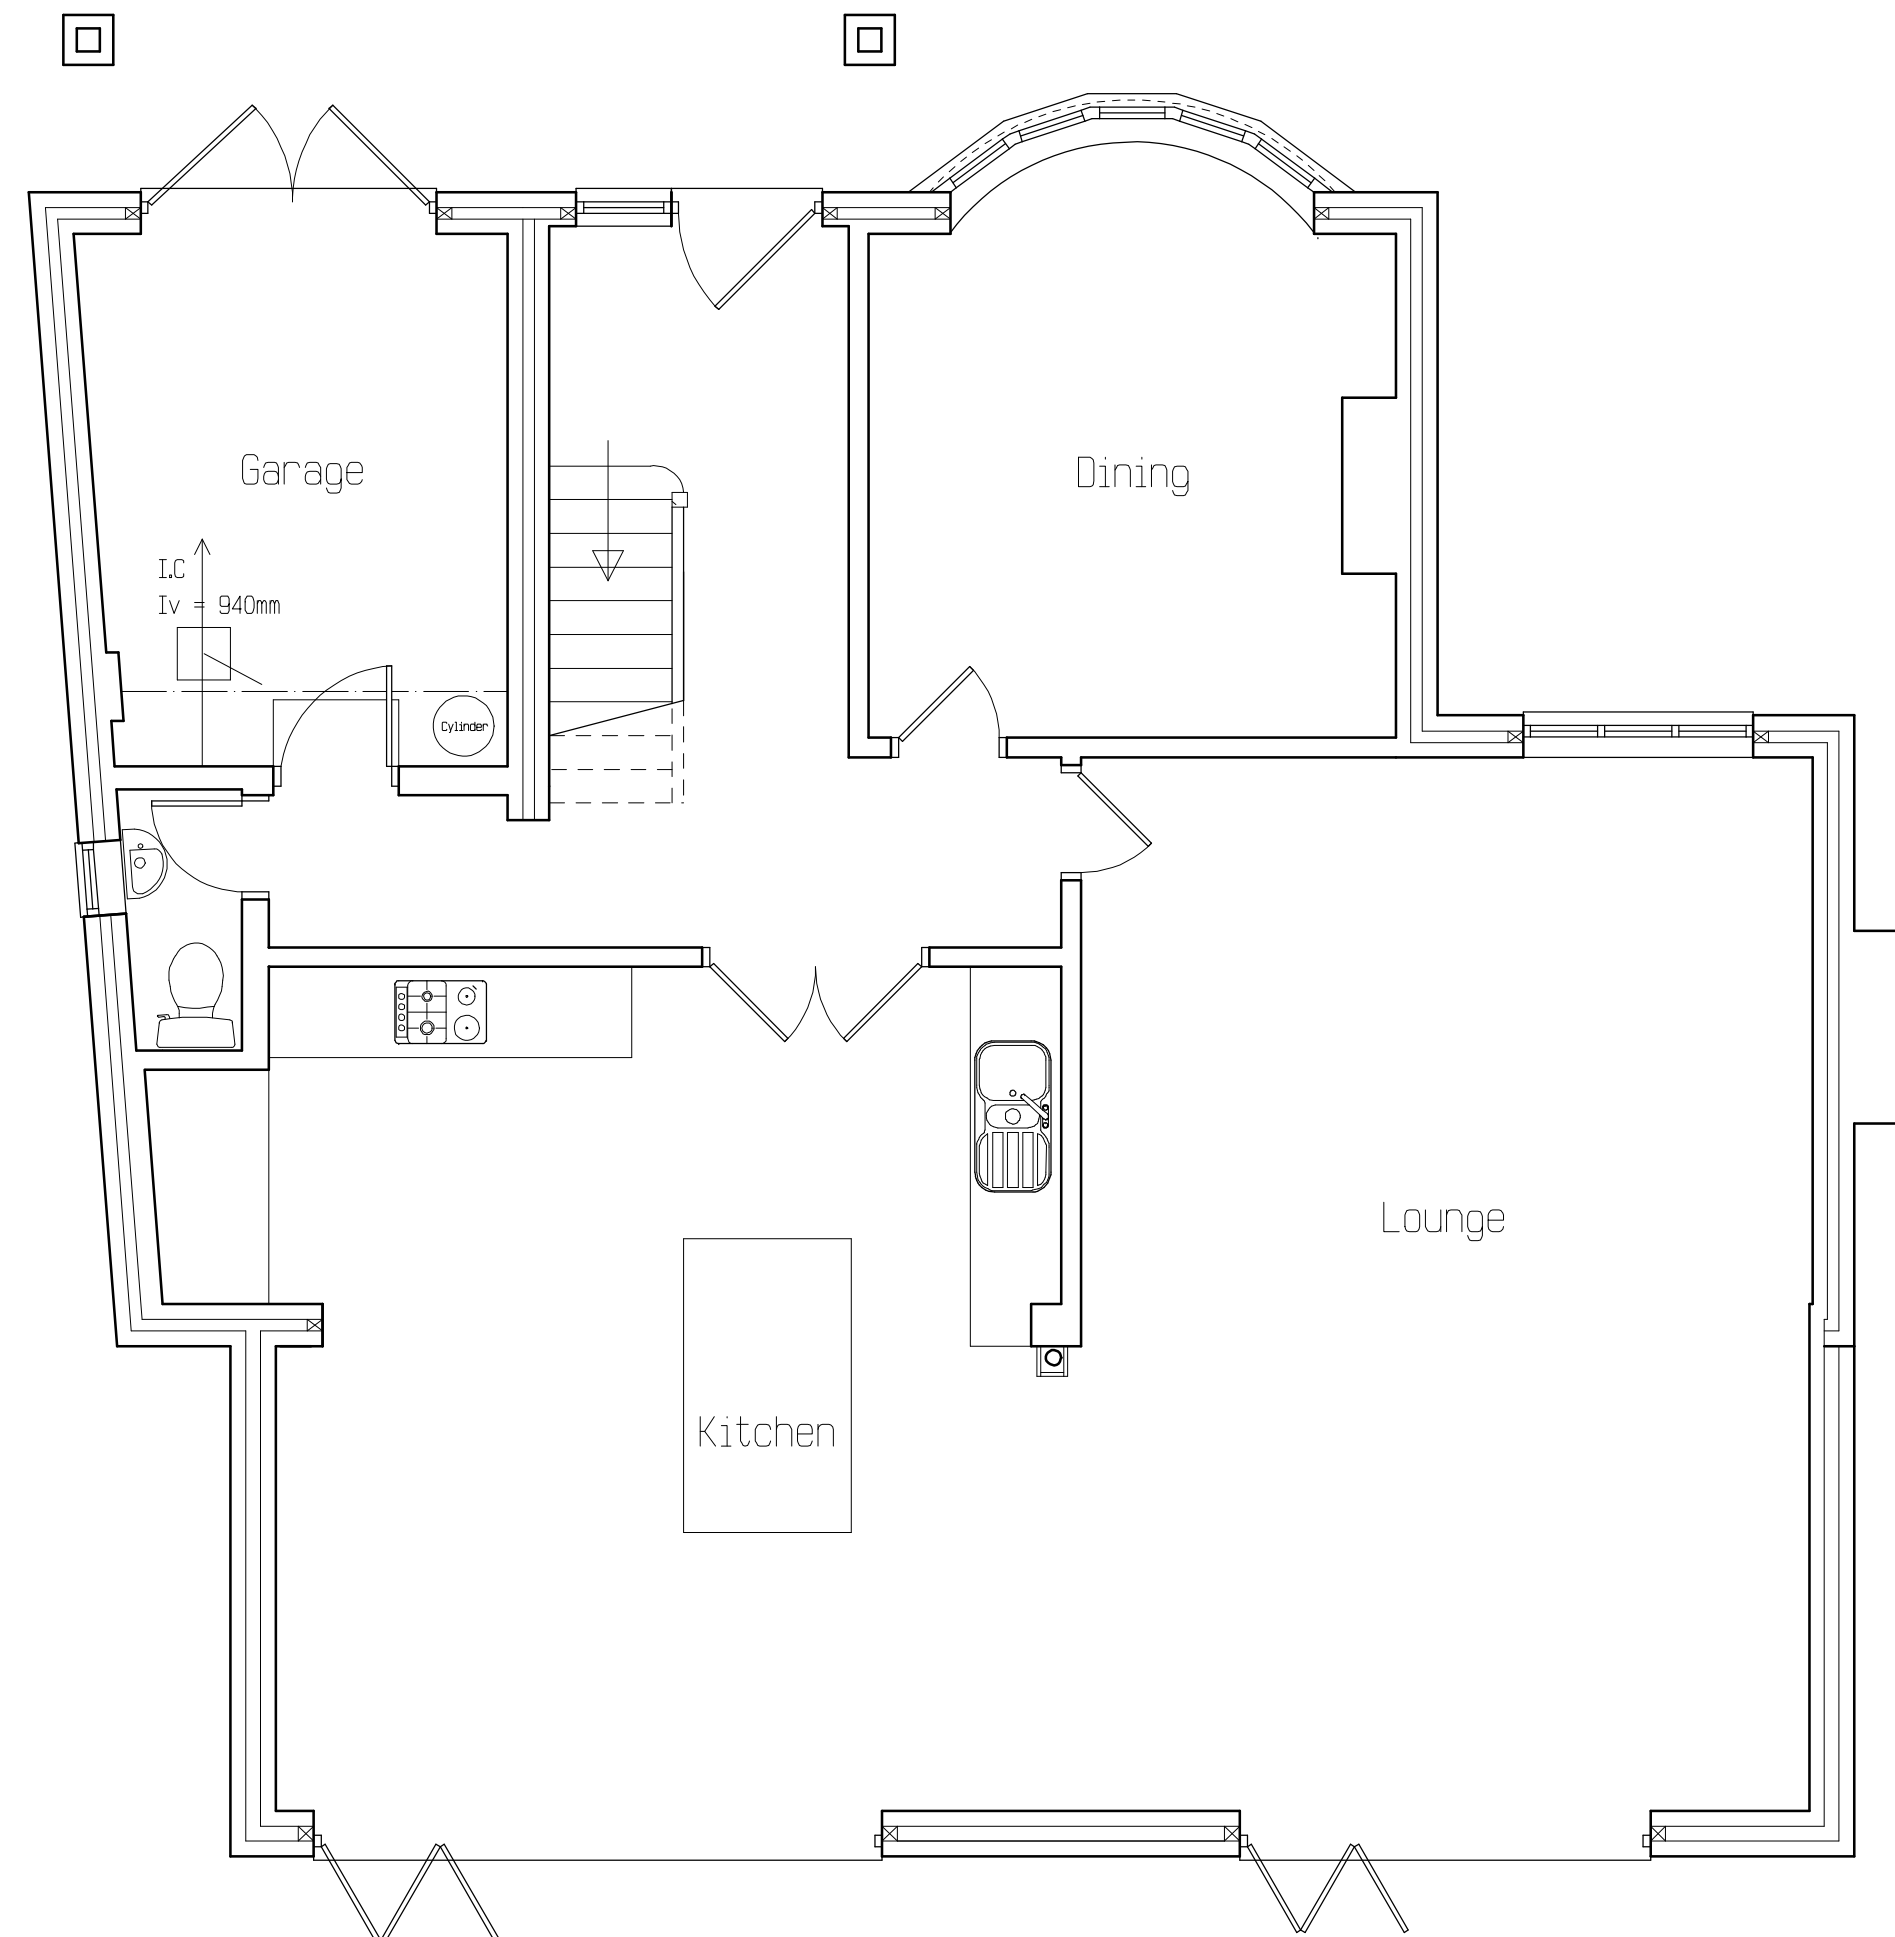

EXISTING GROUND FLOOR PLAN

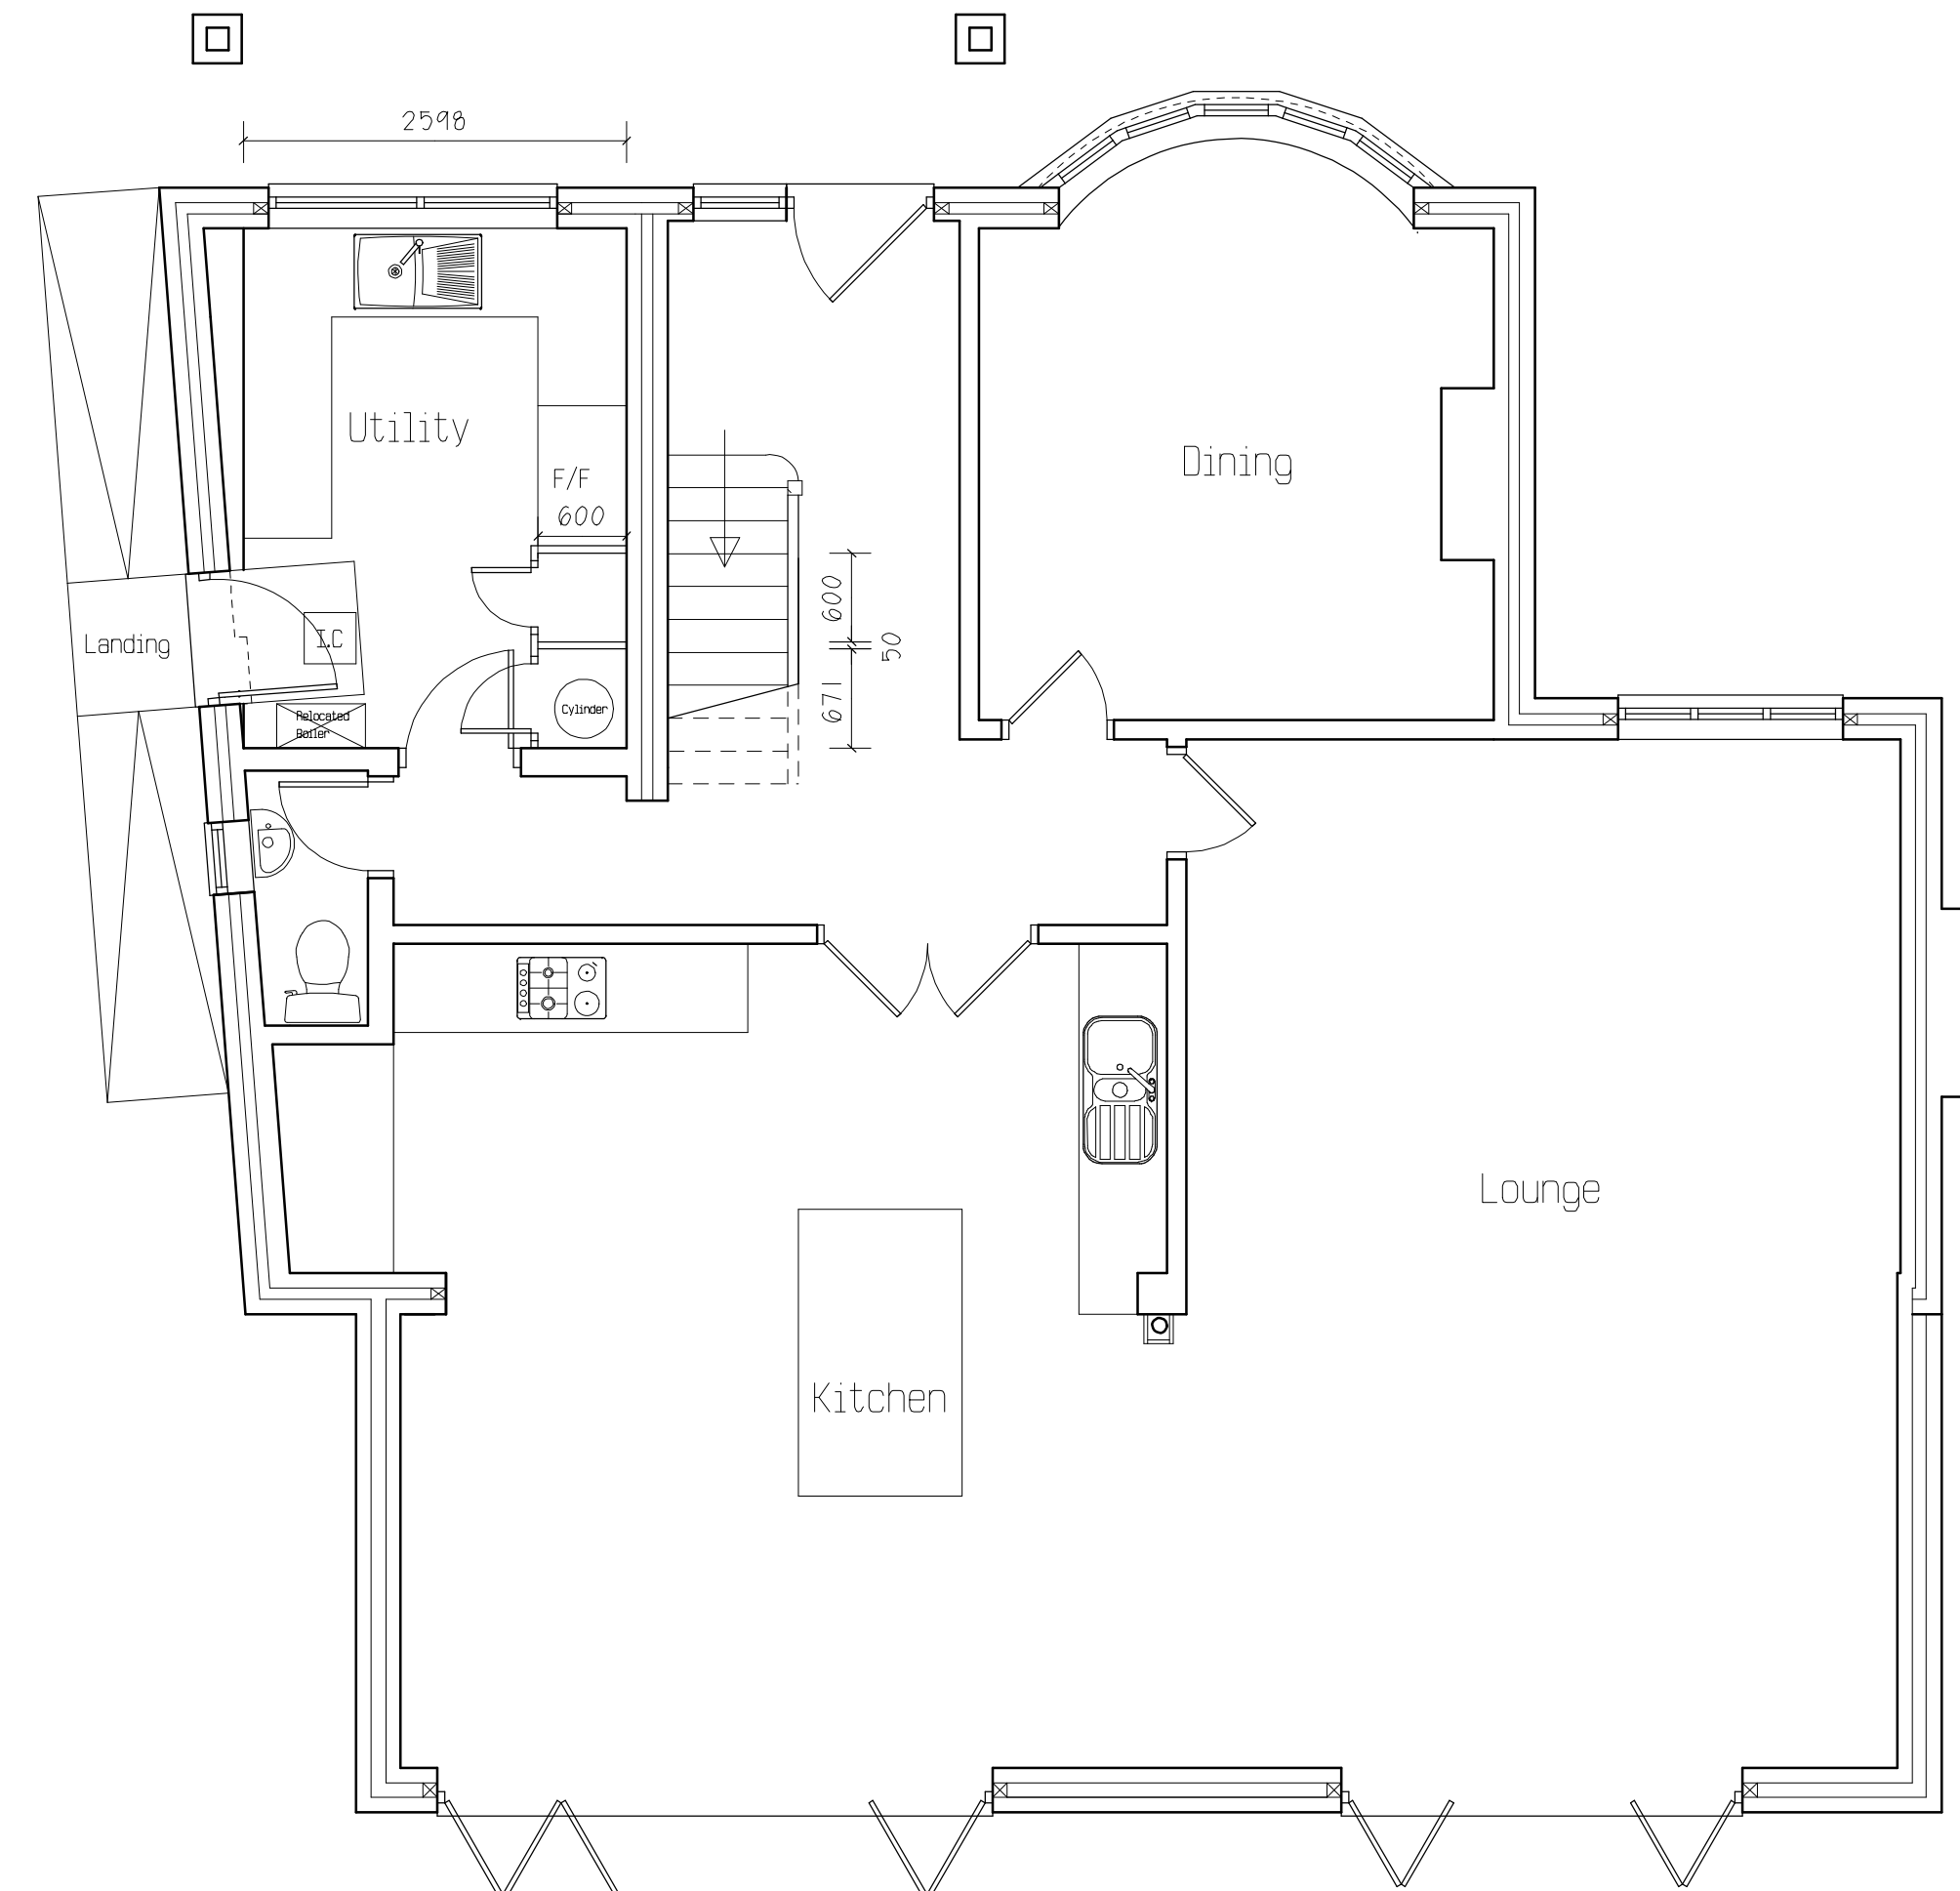

PROPOSED GROUND FLOOR PLAN

ACA ARCHITECTURAL DESIGN 9 WOODSIDE AVENUE EASTLEIGH S050 9ES Tel: 07817616023 or Email: acaadesign@gmail.com	
Client Mr & Mrs Bird	
Project Title 12 Western Road, Hiltingbury S053 5DA	
Drawing Title EXISTING/PROPOSED PLANS	
Scale 1:50 & 1:100 On A1 Paper 0 1m 2m 3m 4m 5m	Drawn By AC
© This drawing is the copyright of ACA Design Limited. It may not be copied, altered or reproduced without their written authority. IF IN DOUBT ASK !!	
Drawing No. 2026/01	Rev. D