



55 Ardingly Cress

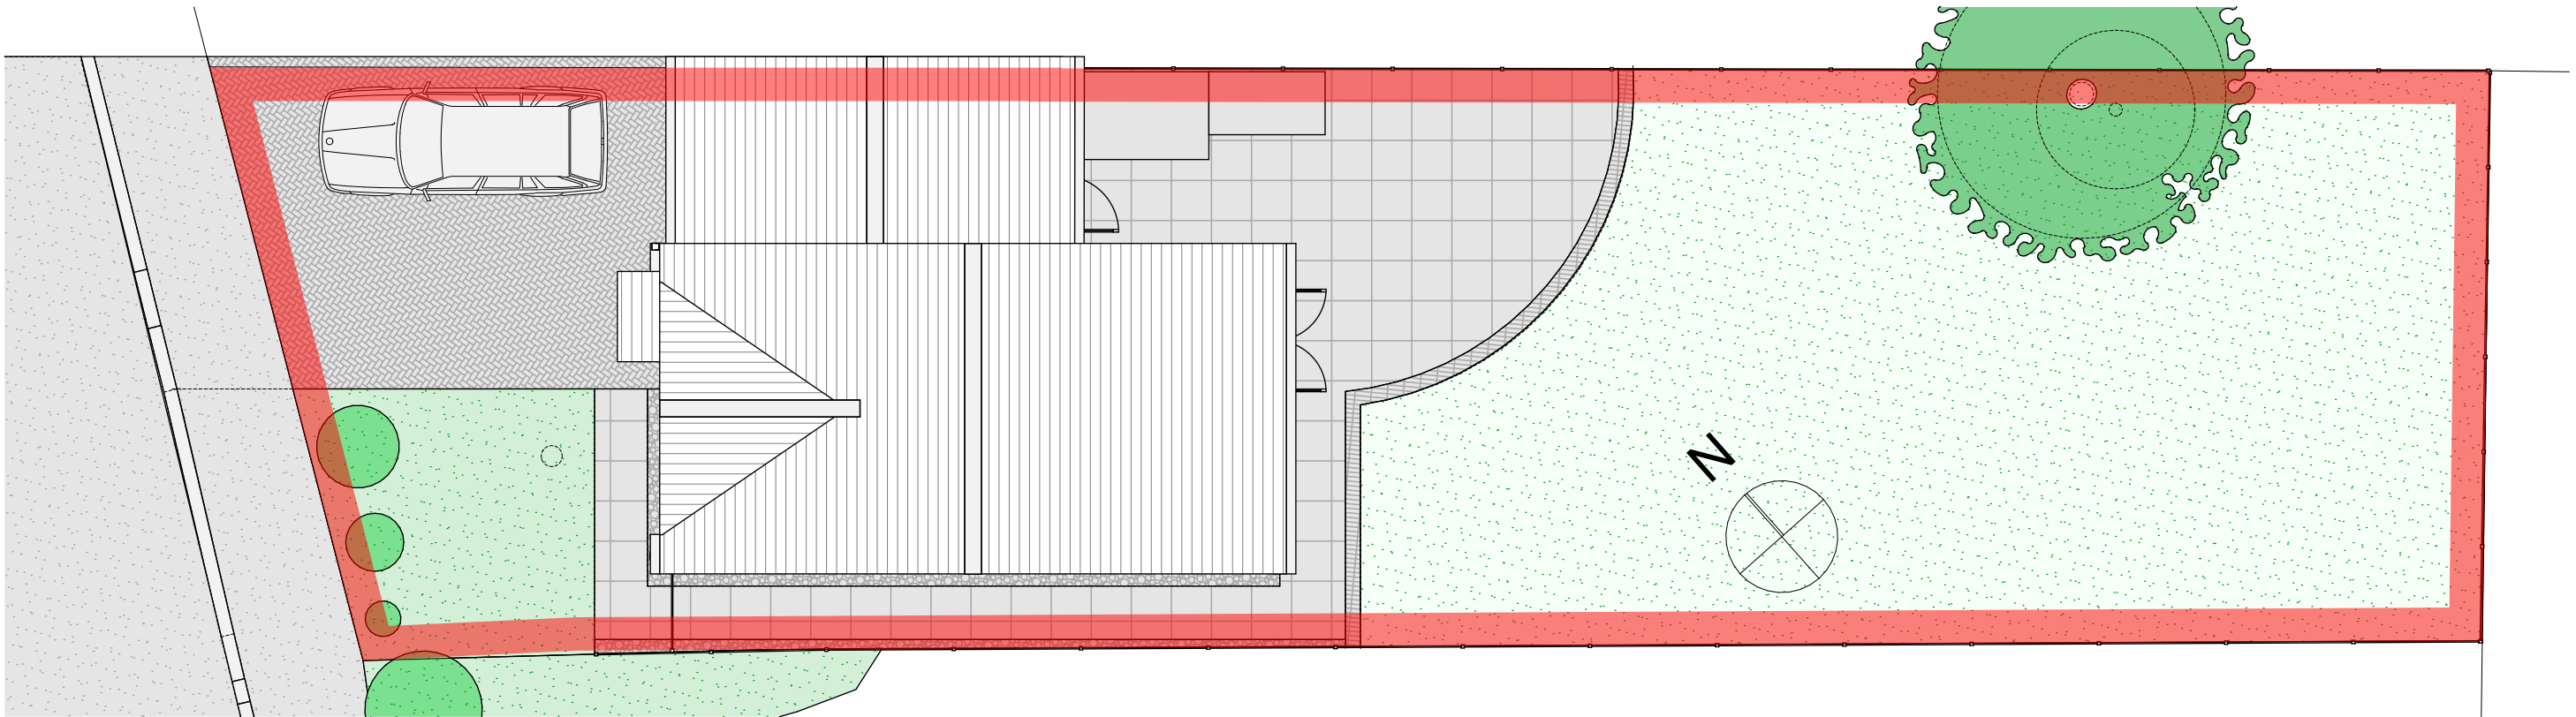

Existing Site Plan Scale 1:100 @ A3

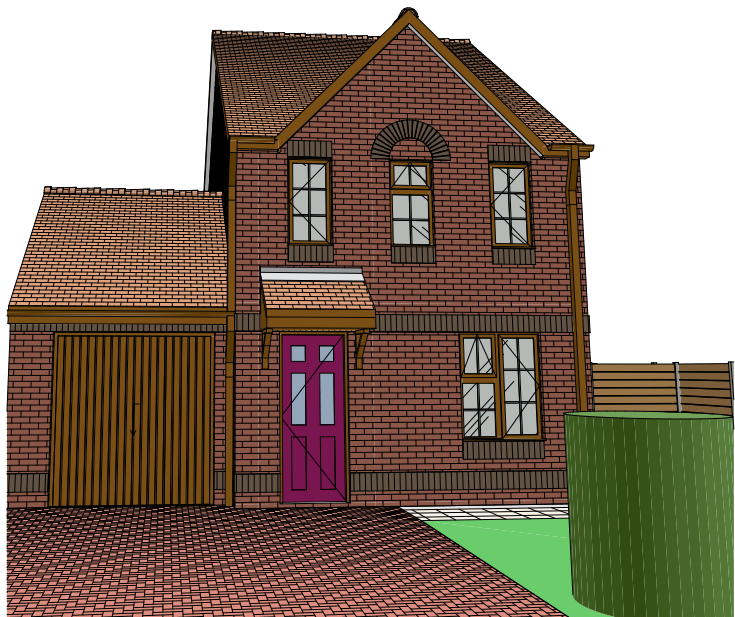

Existing 3D View Not To Scale @ A3



Existing Street Scene Scale 1:100 @ A3



Project Rear Extension Plans			
Project Address 55 Ardingly Cres, Hedge End, Southampton SO30 2TE			
Client Giles Bolton			
 LR Architecture 07729564872			
Drawing Number	P002	Page Size	A3
Scale	1:100	Drawn By	LR