




55 Ardingly Cress

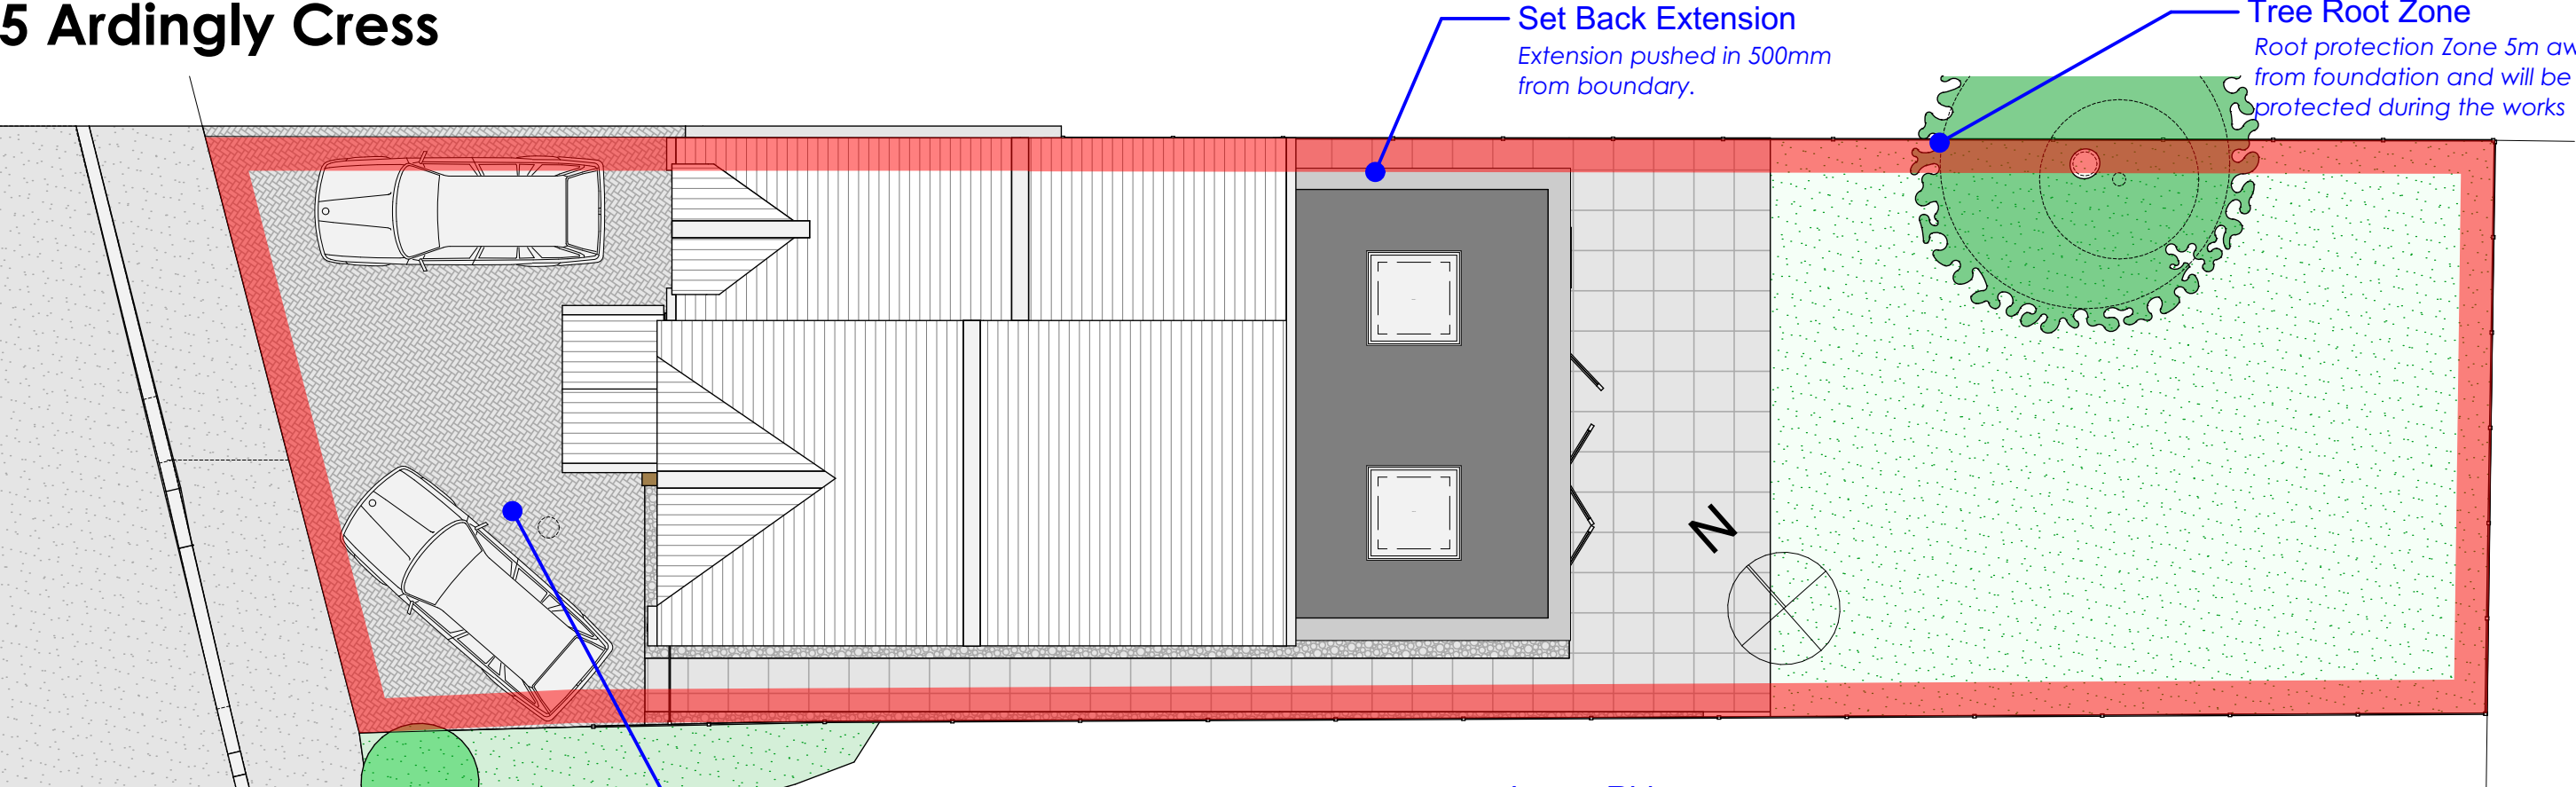

Proposed Site Plan Scale 1:100 @ A3

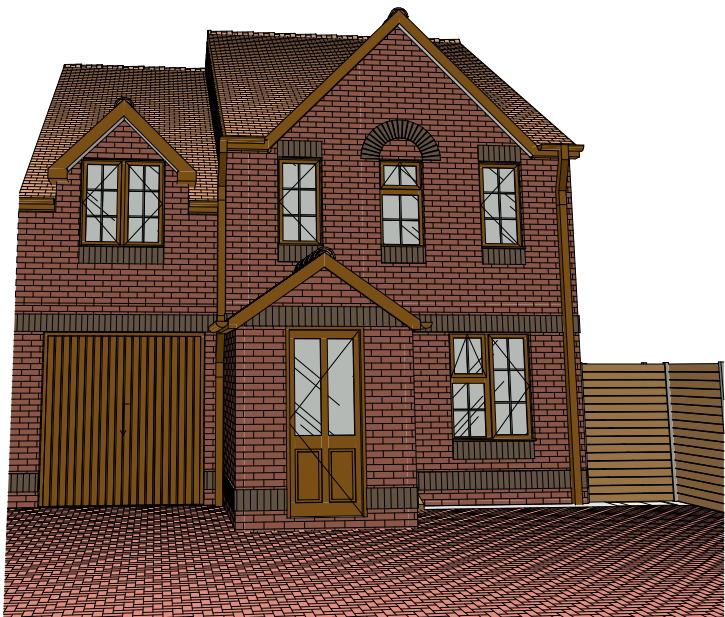

Proposed 3D View Not To Scale @ A3

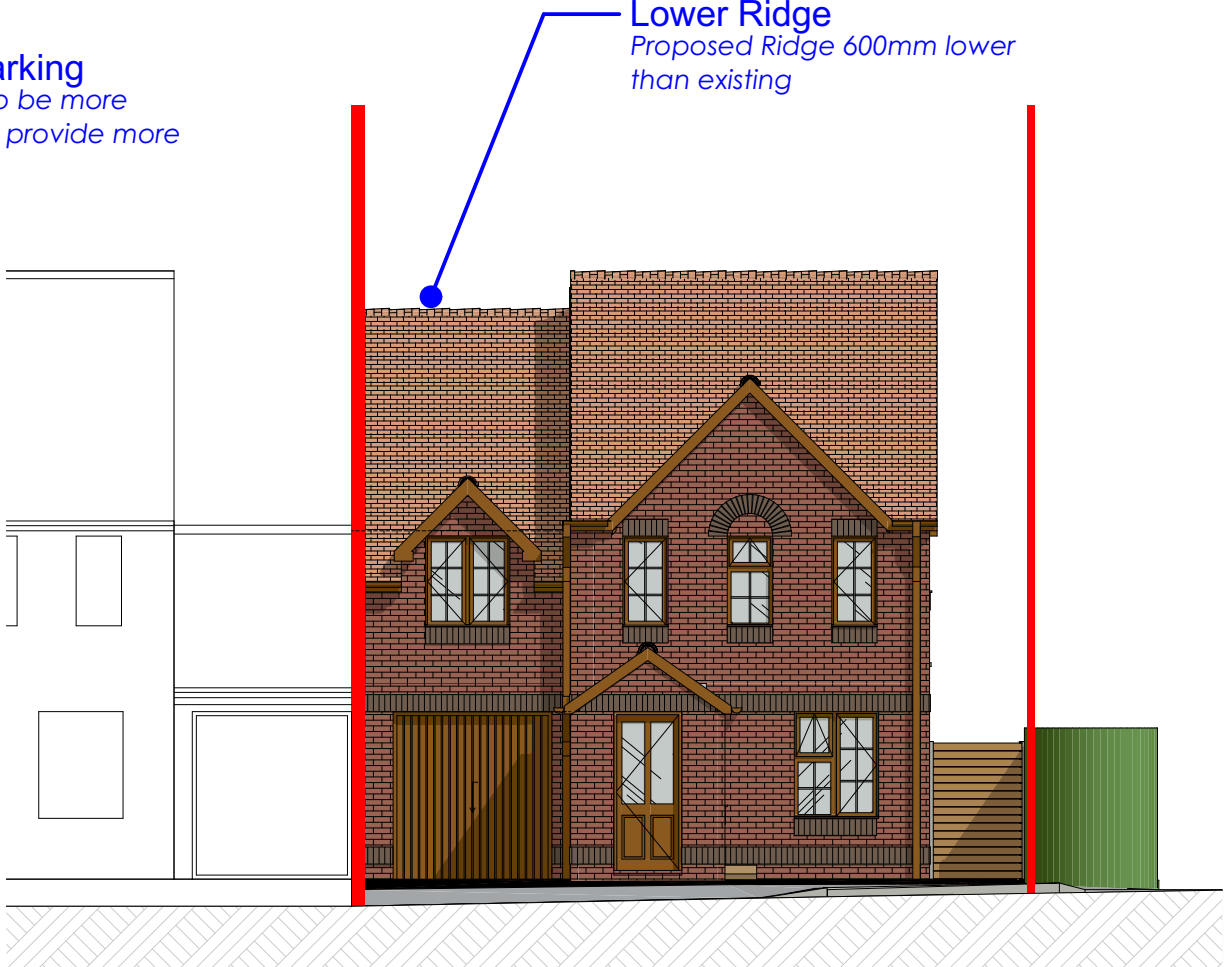

Proposed Street Scene Scale 1:100 @ A3

Set Back Extension
Extension pushed in 500mm from boundary.

Tree Root Zone
Root protection Zone 5m away from foundation and will be protected during the works

Increased Parking
Enlarged drive to be more accessible and provide more parking

Lower Ridge
Proposed Ridge 600mm lower than existing

Project
Rear Extension Plans

Project Address
55 Ardingly Cres, Hedge End,
Southampton SO30 2TE

Client
Giles Bolton



Drawing Number	P003	Page Size	A3
Scale	1:100	Drawn By	LR

