


55 Ardingly Cress

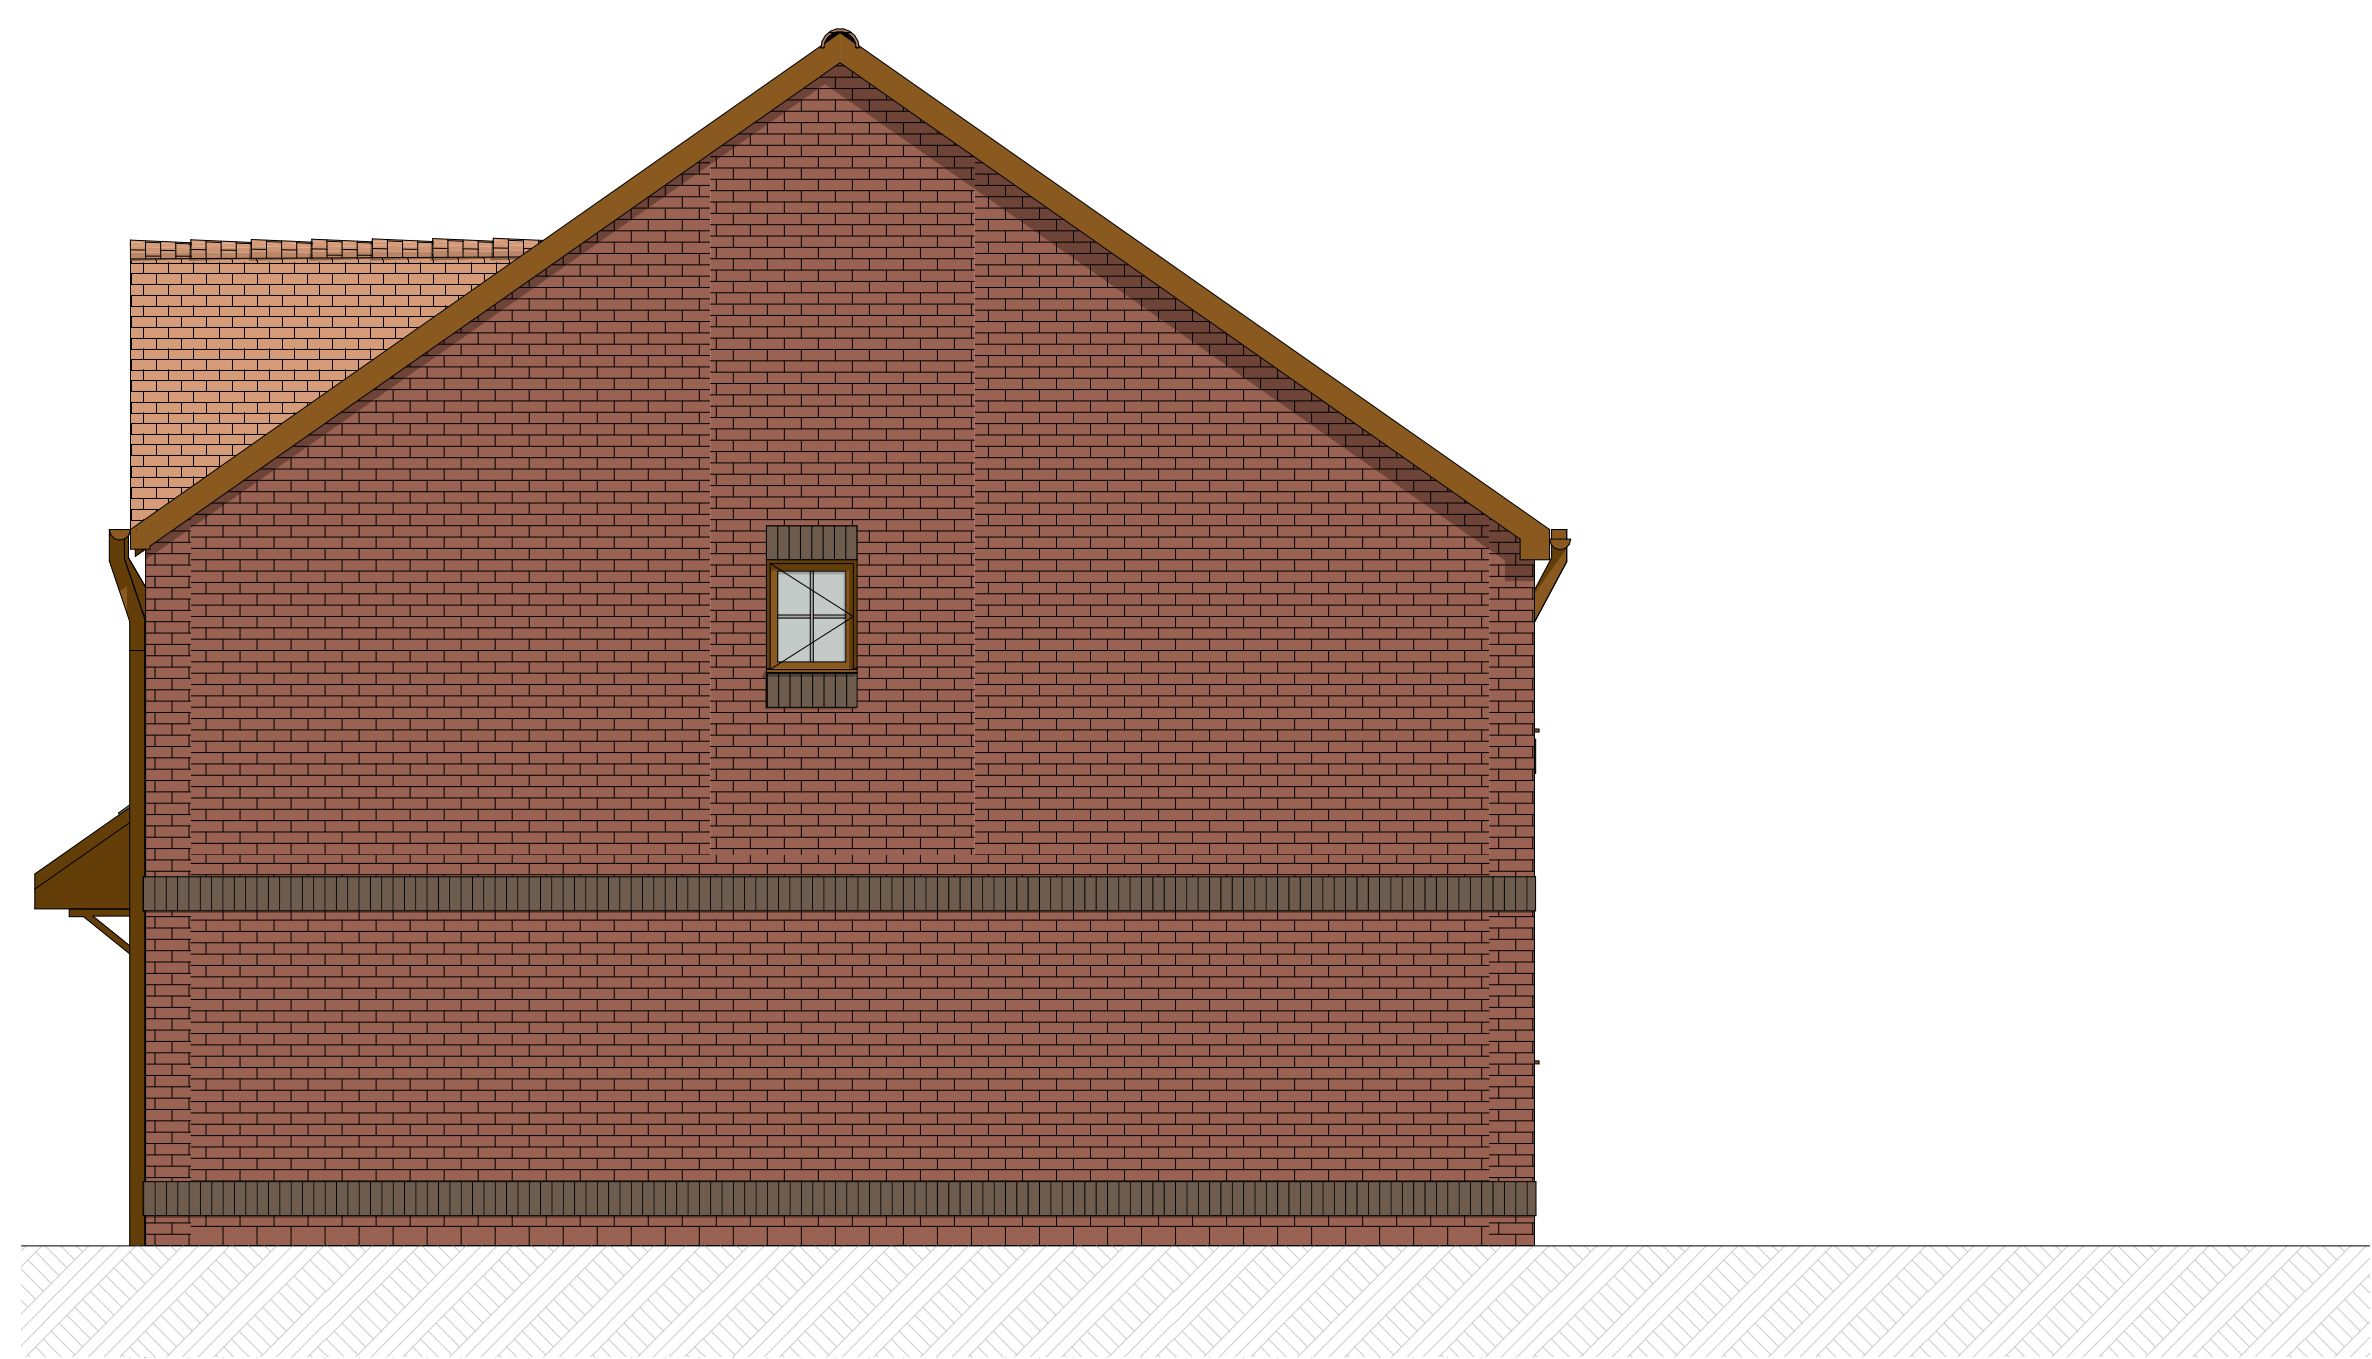

Existing South West Elevation Plan Scale 1:50 @ A3



Notes The content of the drawing remain the copyright of LRArchitecture, no reproduction without written consent All dimensions to be verified on site. Any discrepancies are to be reported to the relevant parties. Do not scale from drawing, figured dimensions to be used only. drawings to be read in conjunction with all relevant drawings/ schedules ect, which relate to this project			
Project Rear Extension Plans			
Project Address 55 Ardingly Cres, Hedge End, Southampton SO30 2TE			
Client Giles Bolton			
 LR Architecture 07729564872			
Drawing Number	P014	Page Size	A3
Scale	1:50	Drawn By	LR