


EXISTING GARAGE TO BE DEMOLISHED

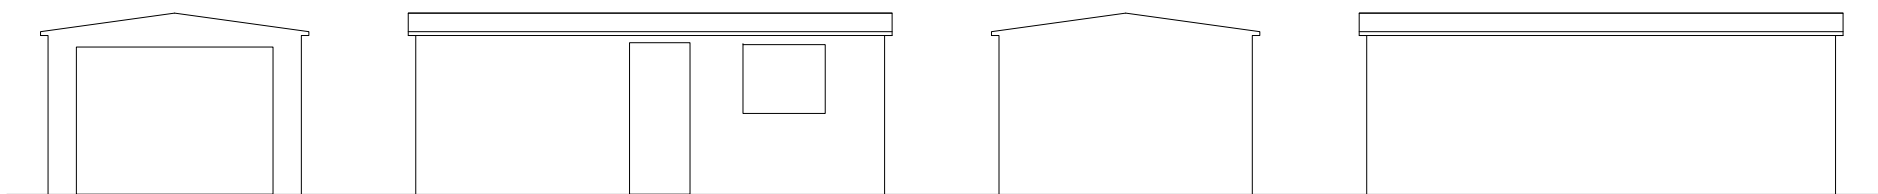


Front View
Scale 1:100

Side View
Scale 1:100

Rear View
Scale 1:100


Side View
Scale 1:100

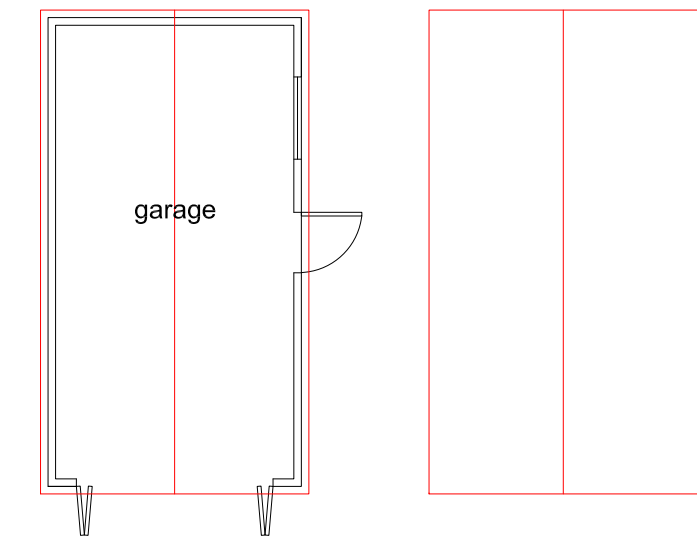

Ground Floor Plan
Scale 1:100

Roof Plan
Scale 1:100

PROPOSED REPLACEMENT GARAGE

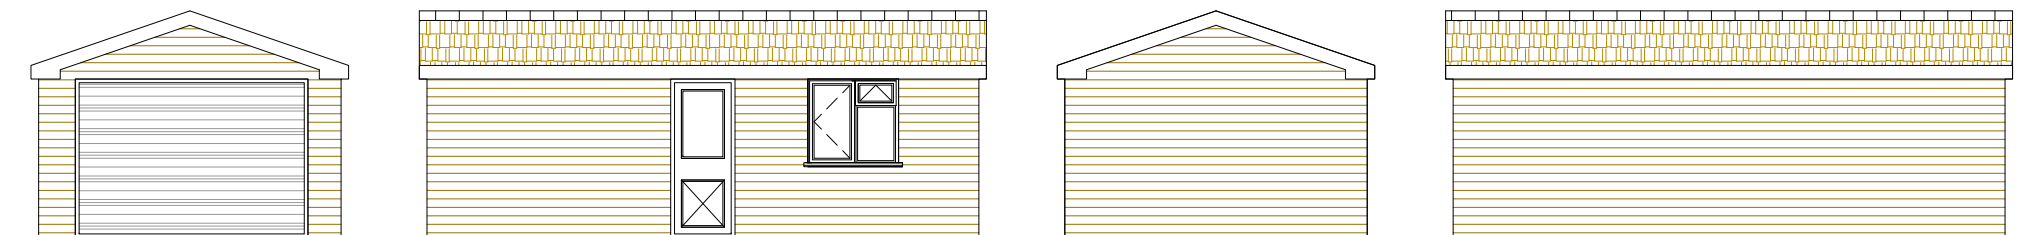


Front View
Scale 1:100

Side View
Scale 1:100

Rear View
Scale 1:100


Side View
Scale 1:100

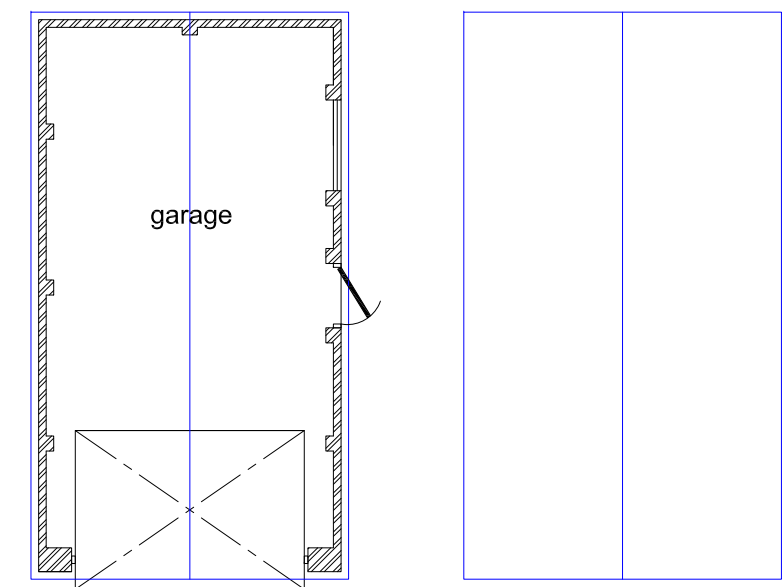

Ground Floor Plan
Scale 1:100

Roof Plan
Scale 1:100

Notes
All dimensions and details to be checked on site by builder prior to commencement of works.
This plan must not be acted upon Until it has been approved by the Local Authority.
Client to conform to party wall act of 1996 if required.

 

B		
A		
	Date	Revisions
Drawing Title. Garage		

SITE ADDRESS 30 Westfield Common Hamble Southampton SO31 4LB	CLIENT ADDRESS
--	----------------

Scale. as noted	PAPER SIZE A2
Date. July 2026	Drawn by. R.N.S.

Sanders Design Services Ltd

95 Cedar Road
Hythe
Southampton
SO45 3PX

www.sandersdesignservices.co.uk
info@sandersdesignservices.co.uk

023 8020 7195

Drawing No gry sht 4	Revision x
-------------------------	---------------