

DO NOT SCALE THIS DRAWING USE WRITTEN DIMENSIONS ONLY (EXCEPT FOR PLANNING PURPOSES). ALL DIMENSIONS TO BE CHECKED ON SITE PRIOR TO COMMENCEMENT OF ANY WORKS.


THIS DRAWING IS THE COPYRIGHT OF R. S. ARCHITECTURAL AND MAY NOT BE COPIED, ALTERED OR REPRODUCED IN ANY WAY WITHOUT THEIR WRITTEN CONSENT.

ALL WORK IS TO BE CARRIED OUT BY COMPETENT CRAFTSMAN WITH A GOOD SOUND KNOWLEDGE OF THIS TYPE OF WORK.

THE CLIENT IS RESPONSIBLE FOR OBTAINING PARTY WALL AGREEMENTS WITH ADJOINING OWNERS.



FRONT ELEVATION

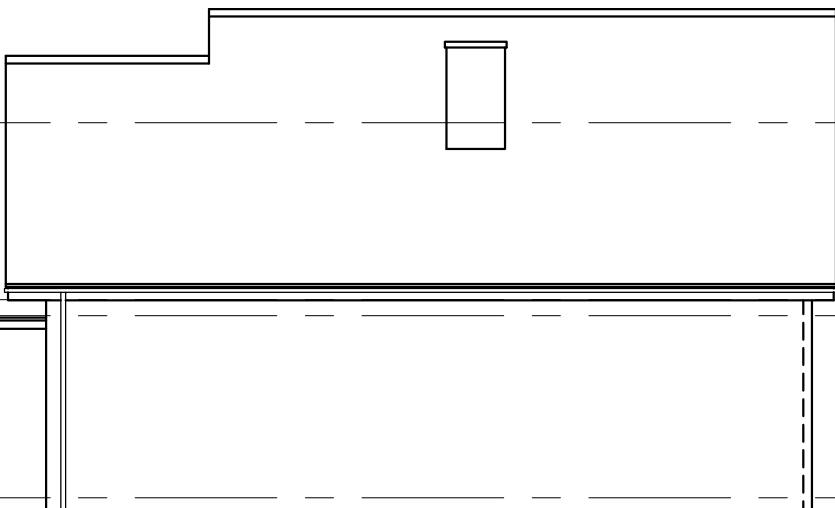


SIDE ELEVATION


Scale
m 0 1 2 3 4 5 1:100



REAR ELEVATION

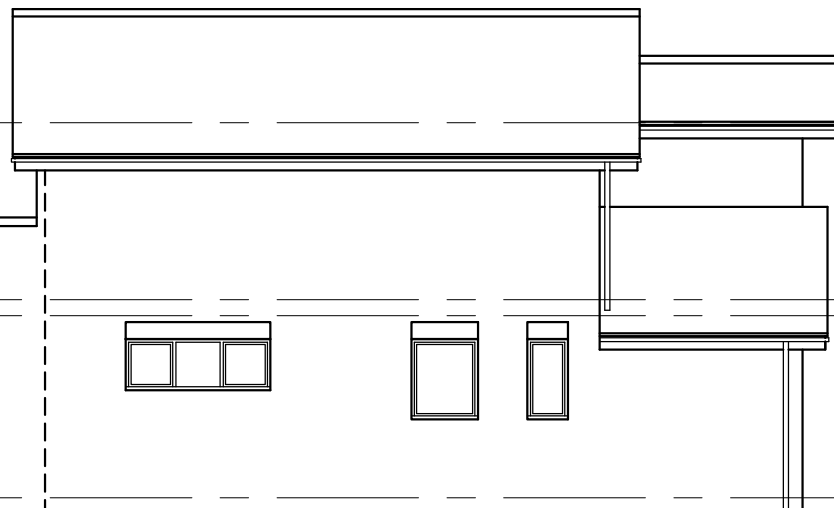


SIDE ELEVATION

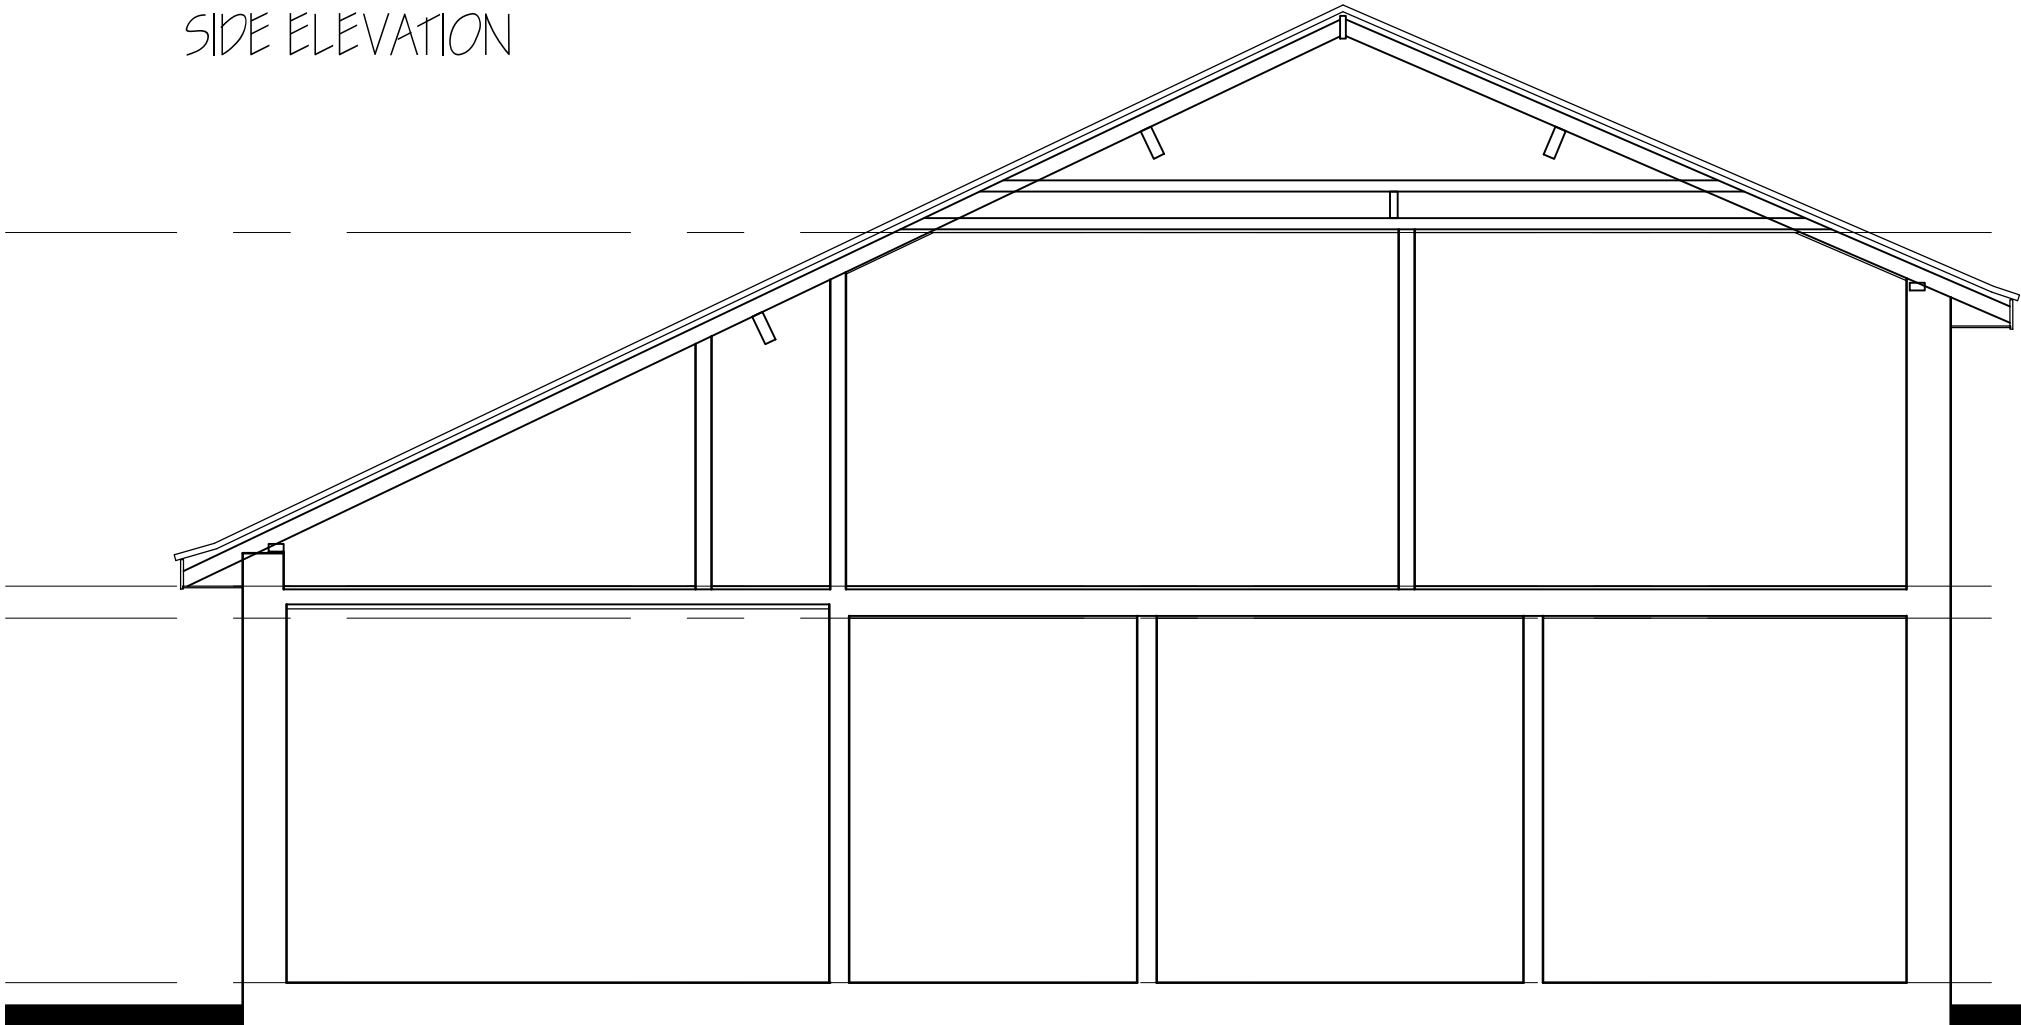


SECTION

Scale
m 0 0.5 1 1.5 2 2.5 1:50

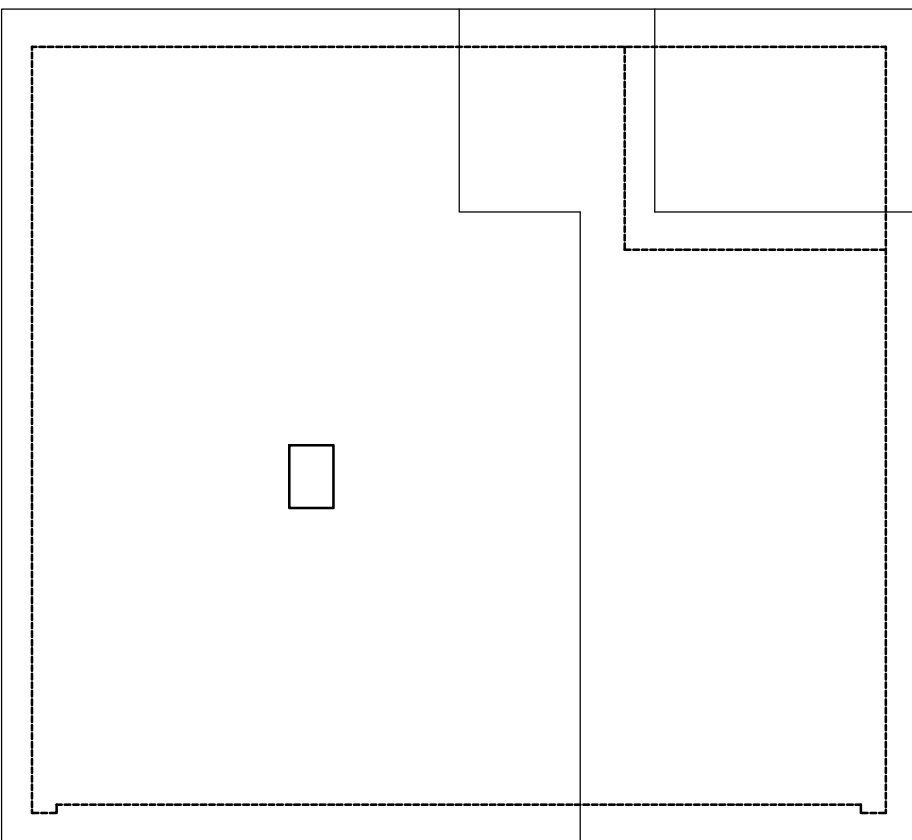


ROOF PLAN

Scale
m 0 1 2 3 4 5 1:100

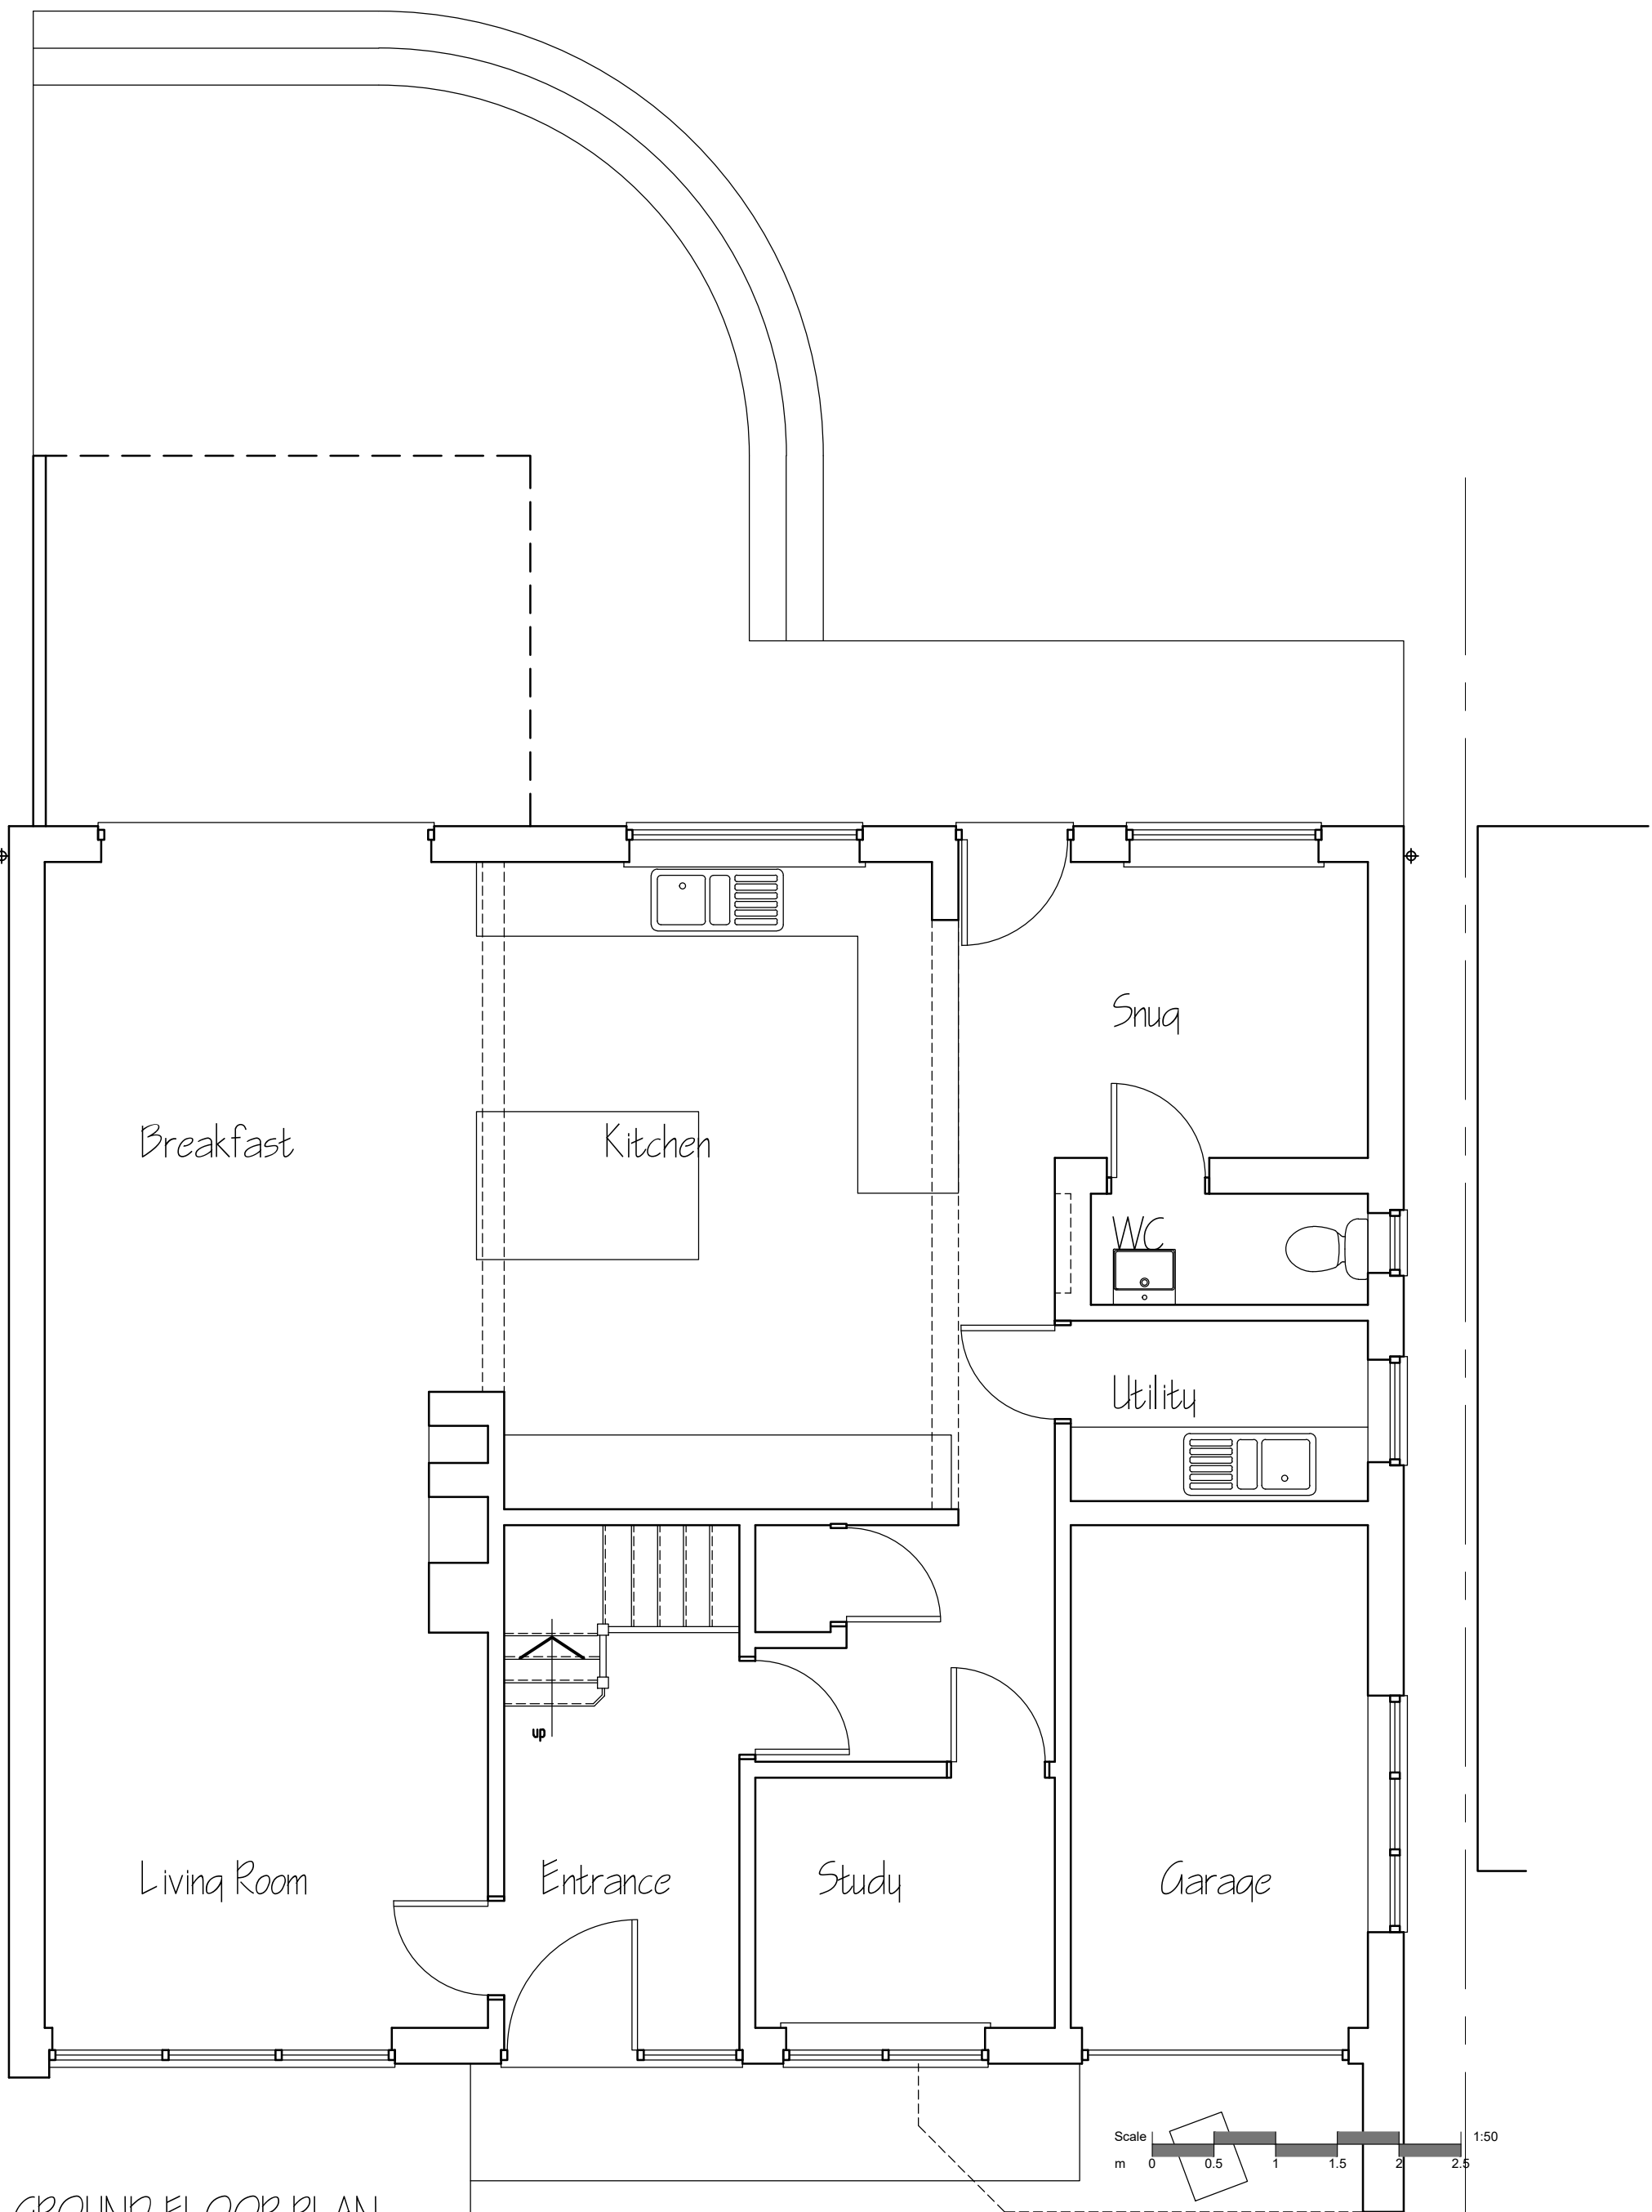

GROUND FLOOR PLAN

Scale
m 0 0.5 1 1.5 2 2.5 1:50

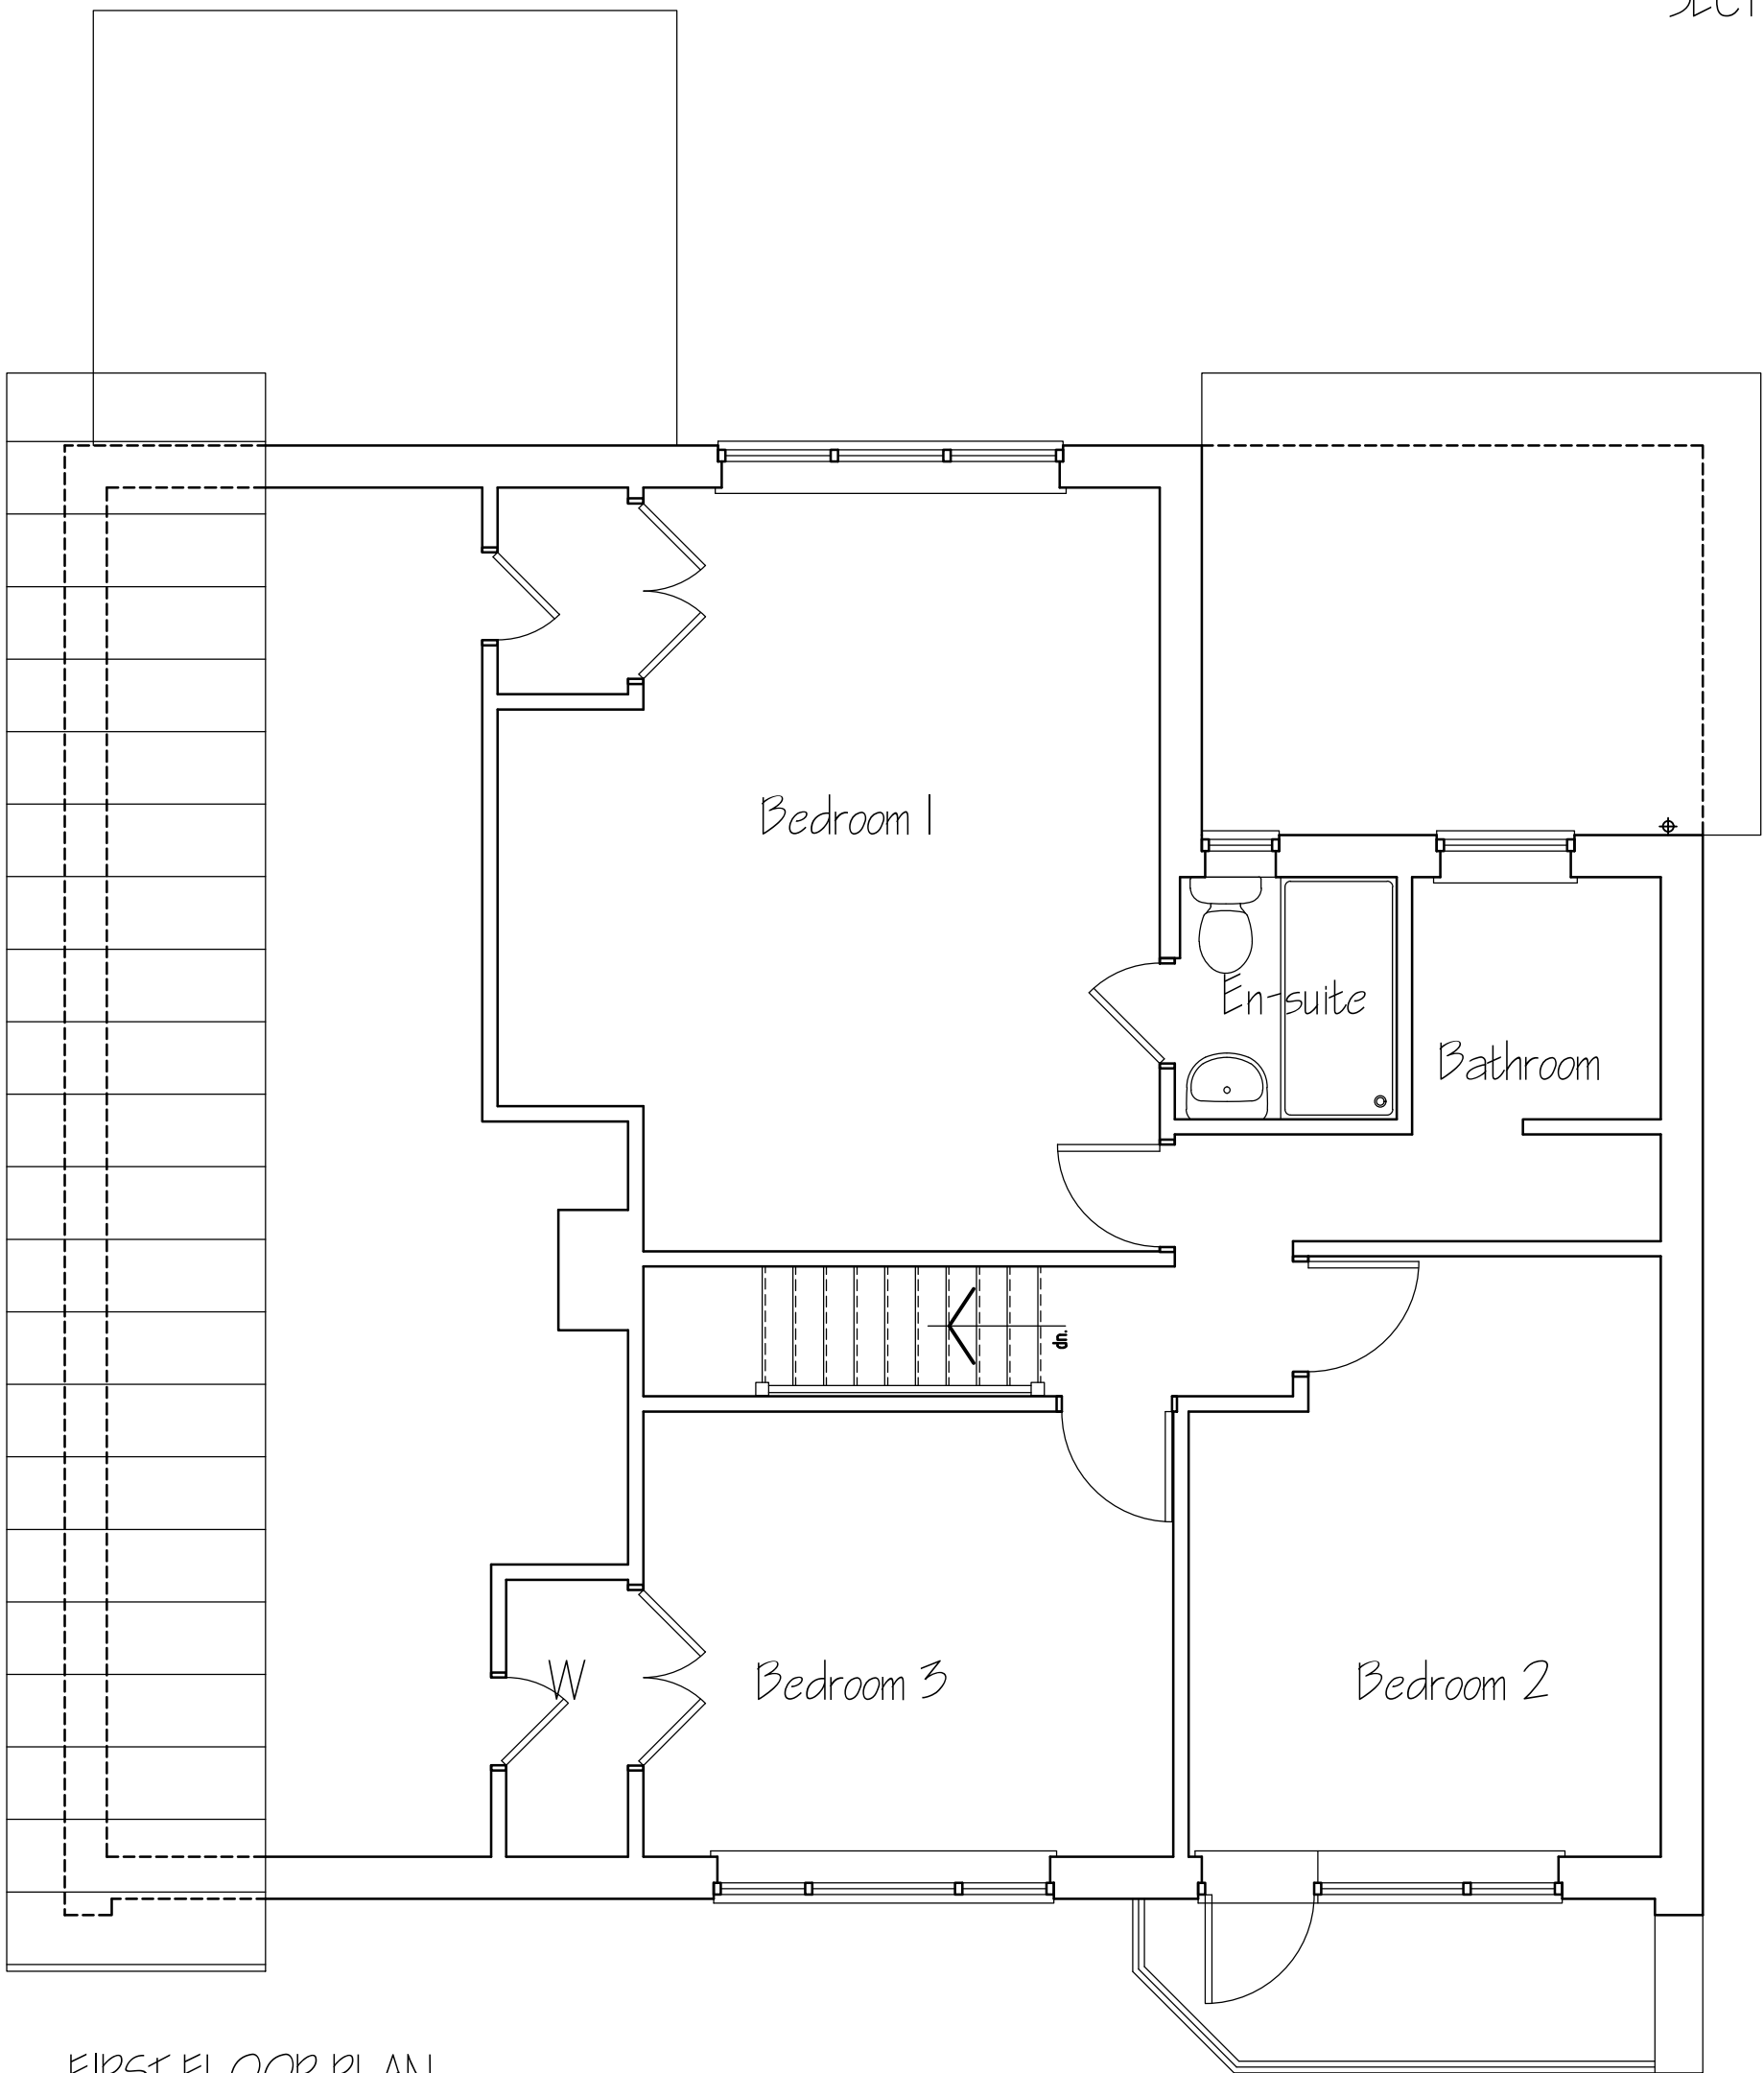

FIRST FLOOR PLAN

Rev. Date. Details.

AS EXISTING
32 KINGSWAY GARDENS
CHANDLERS FORD
HAMPSHIRE for
Mr & Mrs SNOOK

R.S. ARCHITECTURAL

2 Boyatt Cottages
Lewes Close
Eastleigh
Hampshire
SO50 4QU
Tel : 02380 612578
Tel : 07958 574867
Email : rsarchitectural@aol.com

Date JUNE 2026
Scale 1:50 & 1:100 @A1
Drawing No. 26/698/01.