



Existing

THIS DRAWING HAS BEEN PRODUCED FOR PLANNING PURPOSES ONLY. THIS IS NOT A WORKING DRAWING. FOR FURTHER INFORMATION CONTACT KALOTEC LTD.

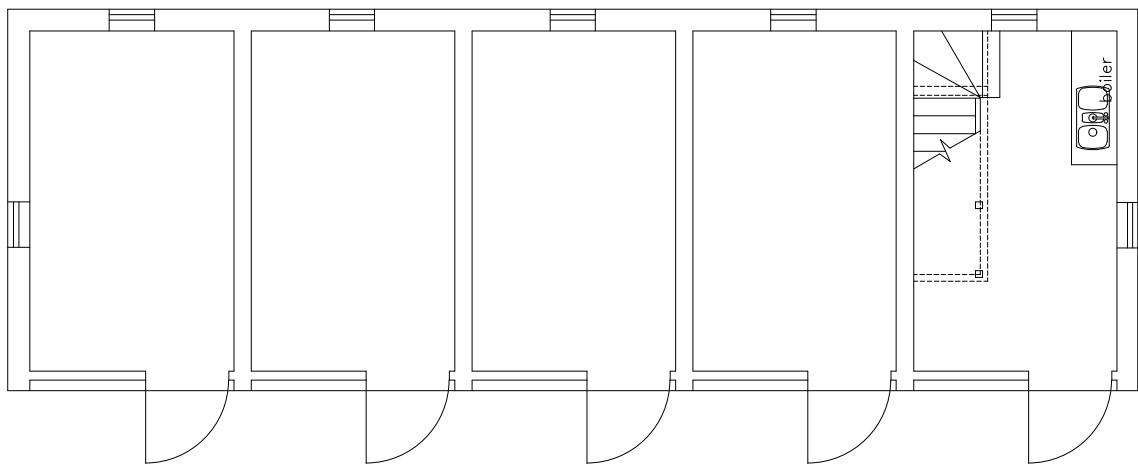


Existing Ground Floor Plan (Scale 1:100)

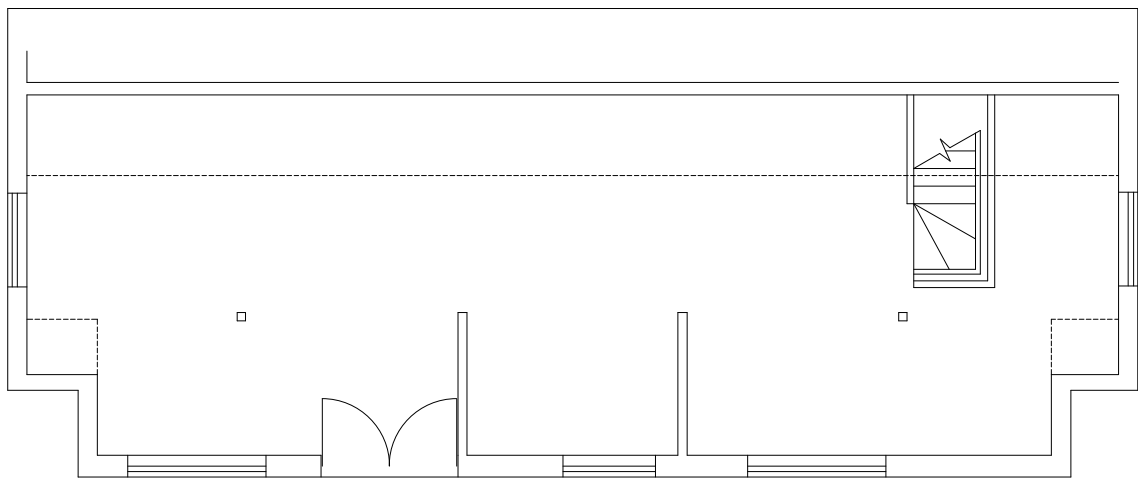


Existing First Floor Plan (Scale 1:100)




Existing West Elevation (Scale 1:100)

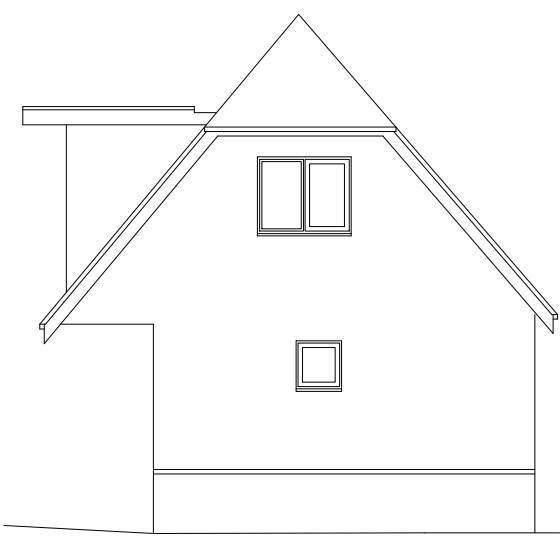

Existing South Elevation (Scale 1:100)

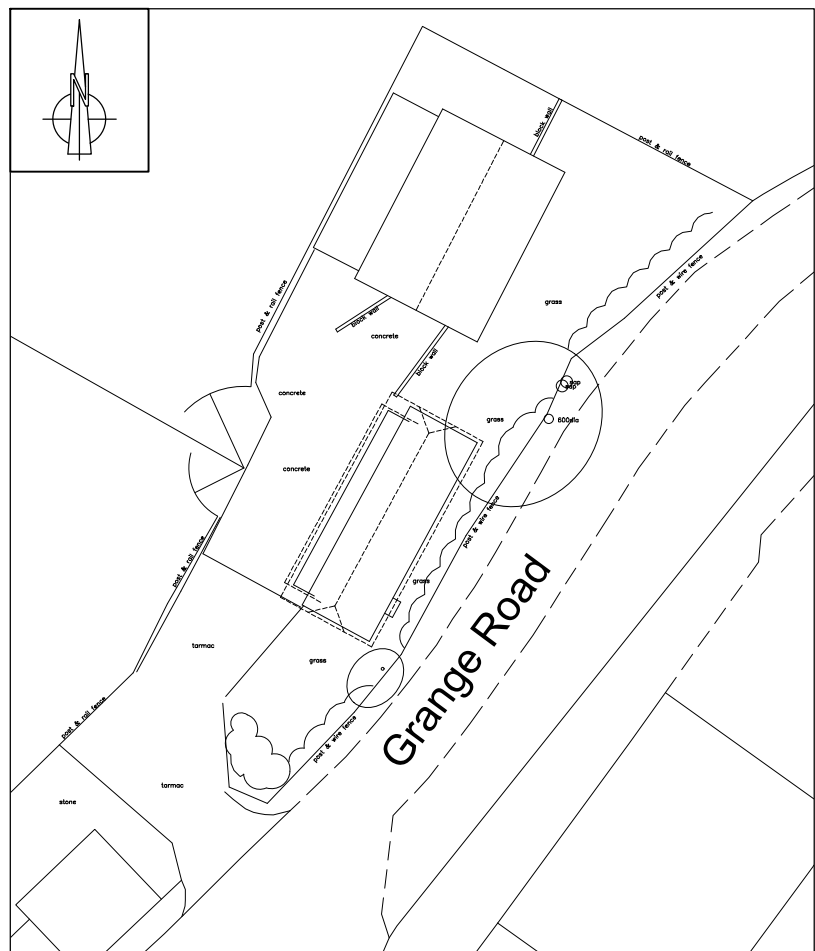


Existing Site Layout (Scale 1:500)

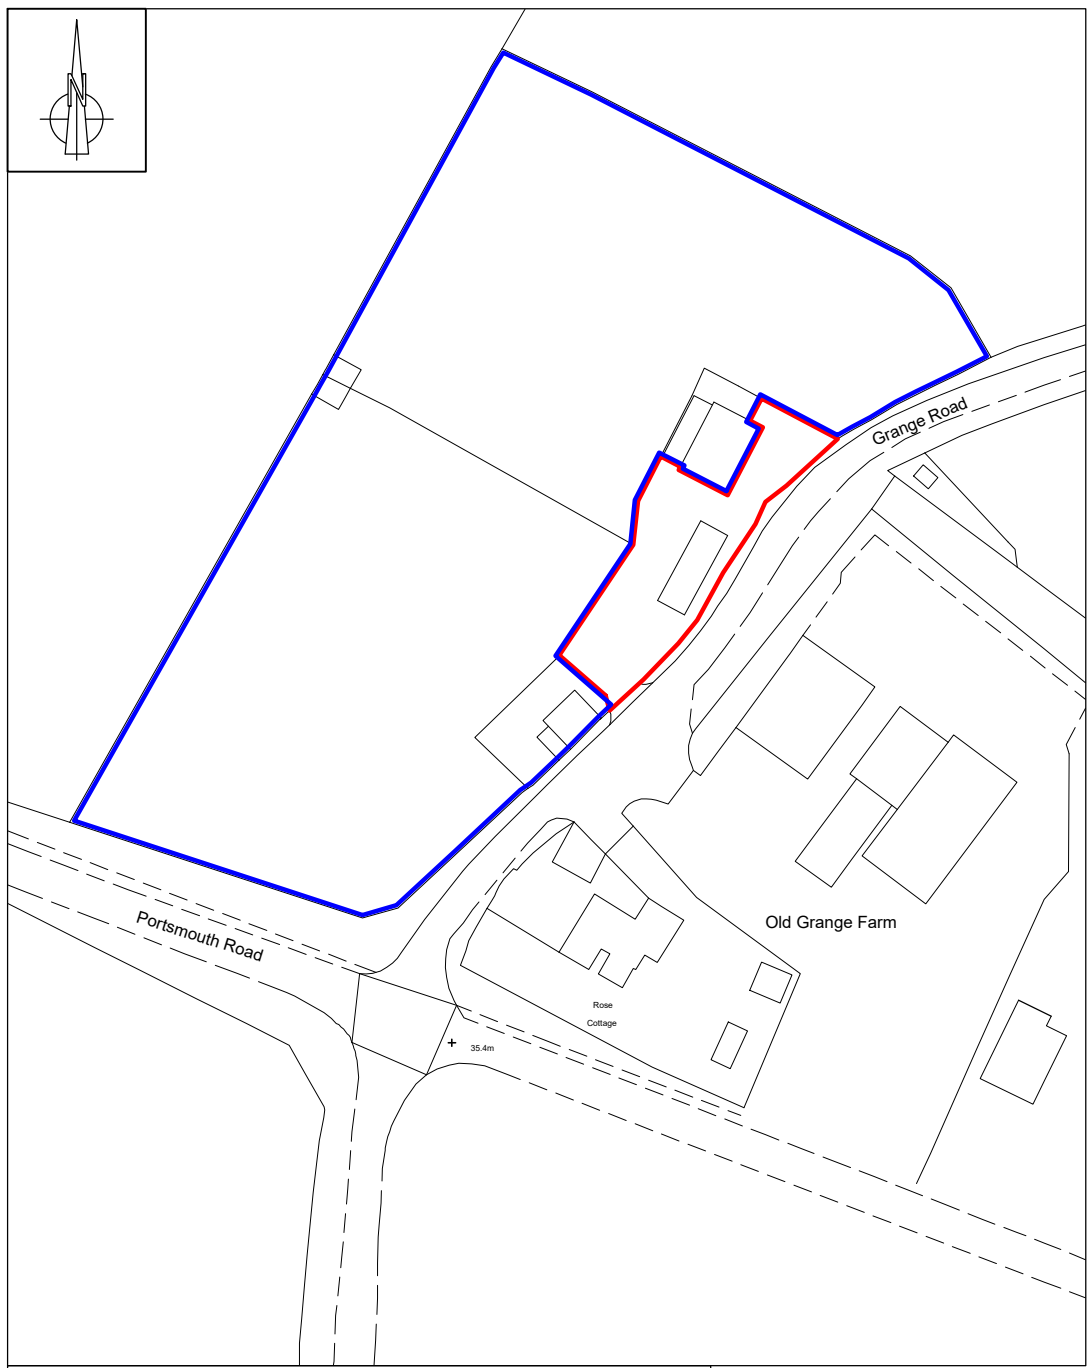


Location Plan (Scale 1:1250)

Proposed

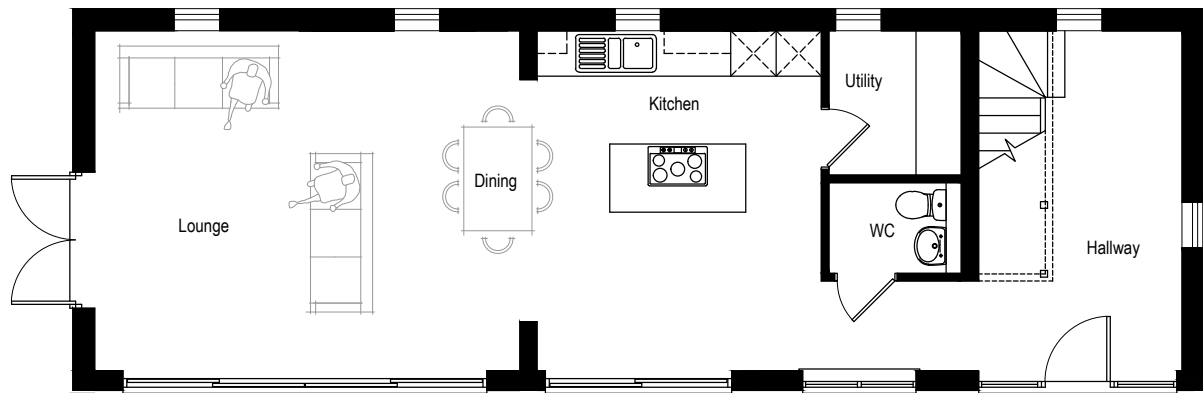

Proposed Ground Floor Plan (Scale 1:100)

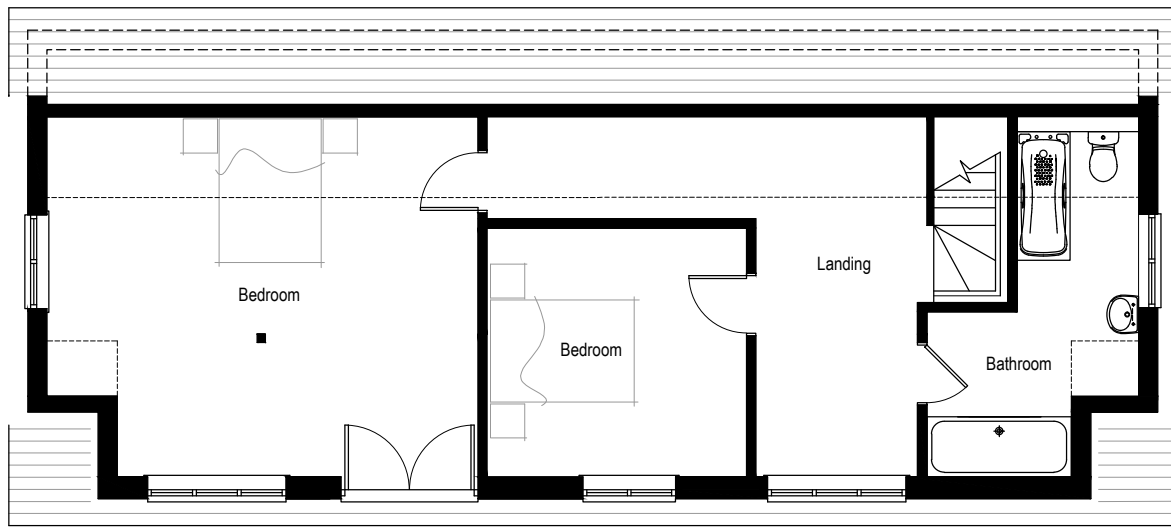


Proposed First Floor Plan (Scale 1:100)



Proposed West Elevation (Scale 1:100)



Proposed South Elevation (Scale 1:100)

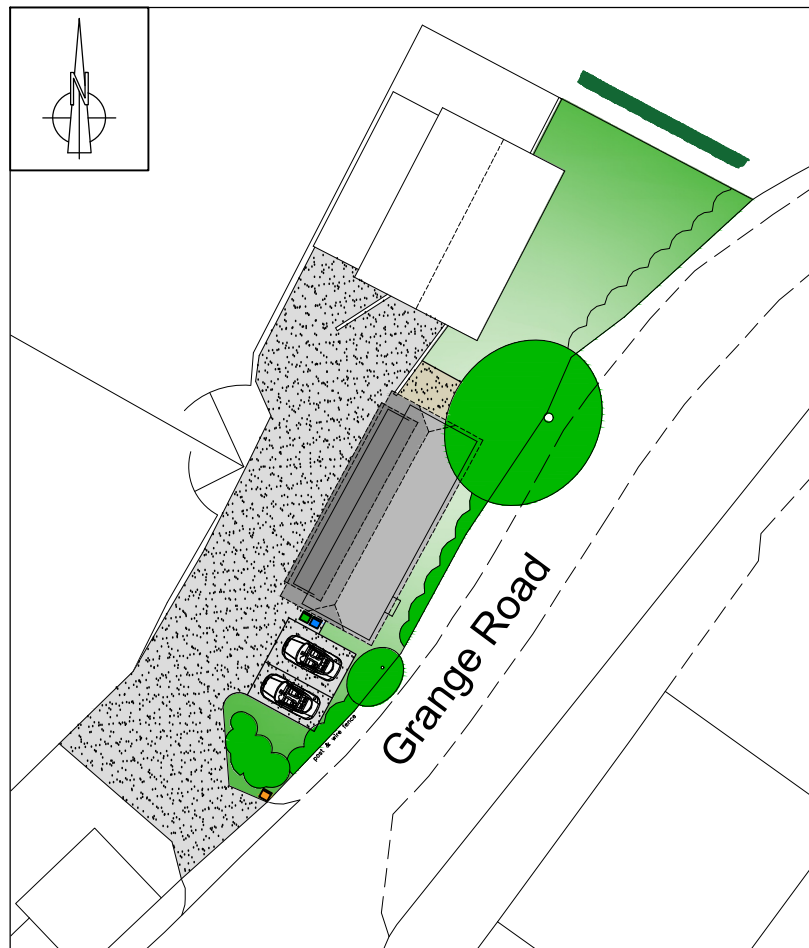

Proposed Site Layout (Scale 1:500)

KEY	
	New Native Tree
	New Native Hedge
	Grass / Planting
	Building to be converted
	Driveway
	Paths / Patios
	Refuse Storage Area for General and Recycling Waste
	Refuse Collection Area

Revisions:
A - Doors added to rear elevation, refuse details added, parking space widened to 3.3m and note amended on key - 27.07.2020

Residential Development Solutions

CLIENT Mr M Back		
SITE The Stables, Land to the West of Grange Road, Netley Abbey, Southampton		
TITLE Planning - Existing & Proposed Plans		
SCALE Varies (A1)	DRAWING NO. KALO-0336-1000	REVISION A
DATE May 26		
DRAWN POB	CHECKED	
Kalotec Limited, Cams Hall, Fareham, Hampshire, PO16 8AB Telephone: 01329 227 424 Email: info@kalotec.co.uk Website: www.kalotec.co.uk COPYRIGHT © KALOTEC LIMITED		

