
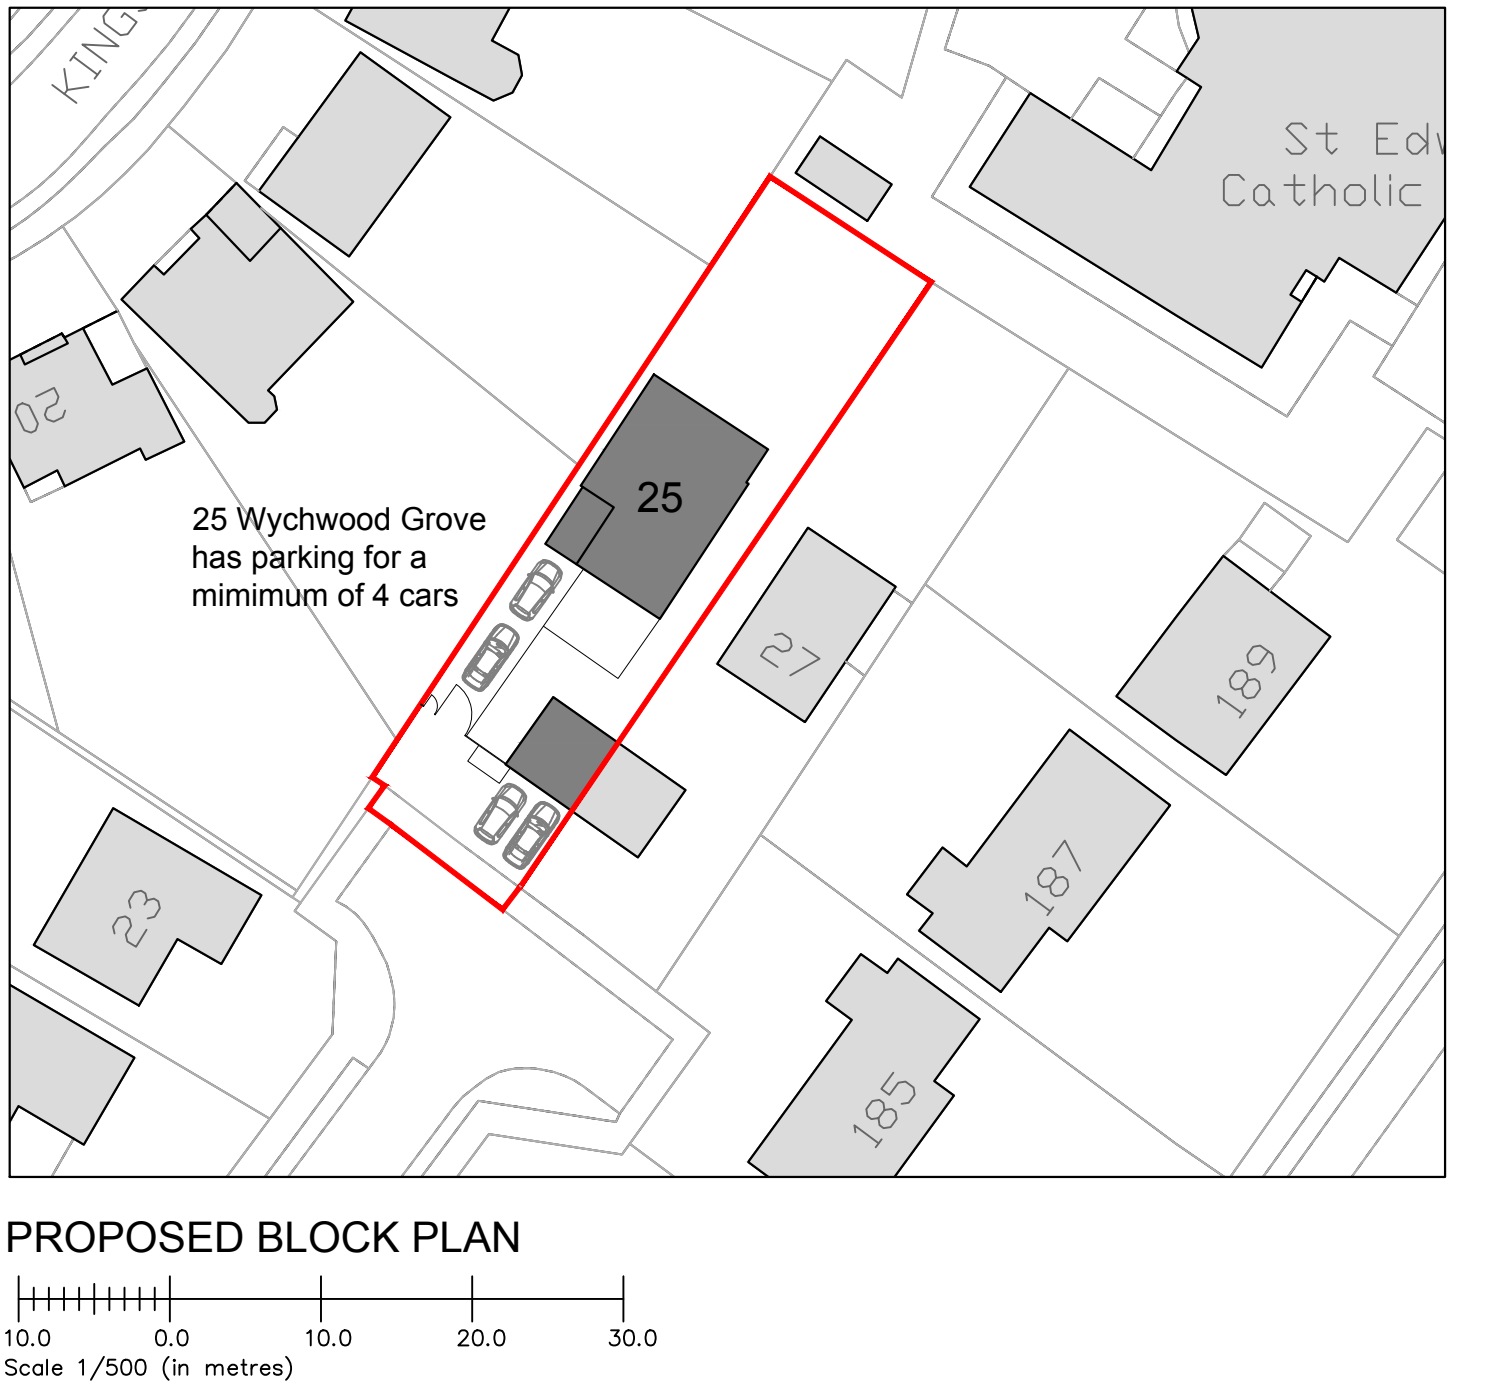
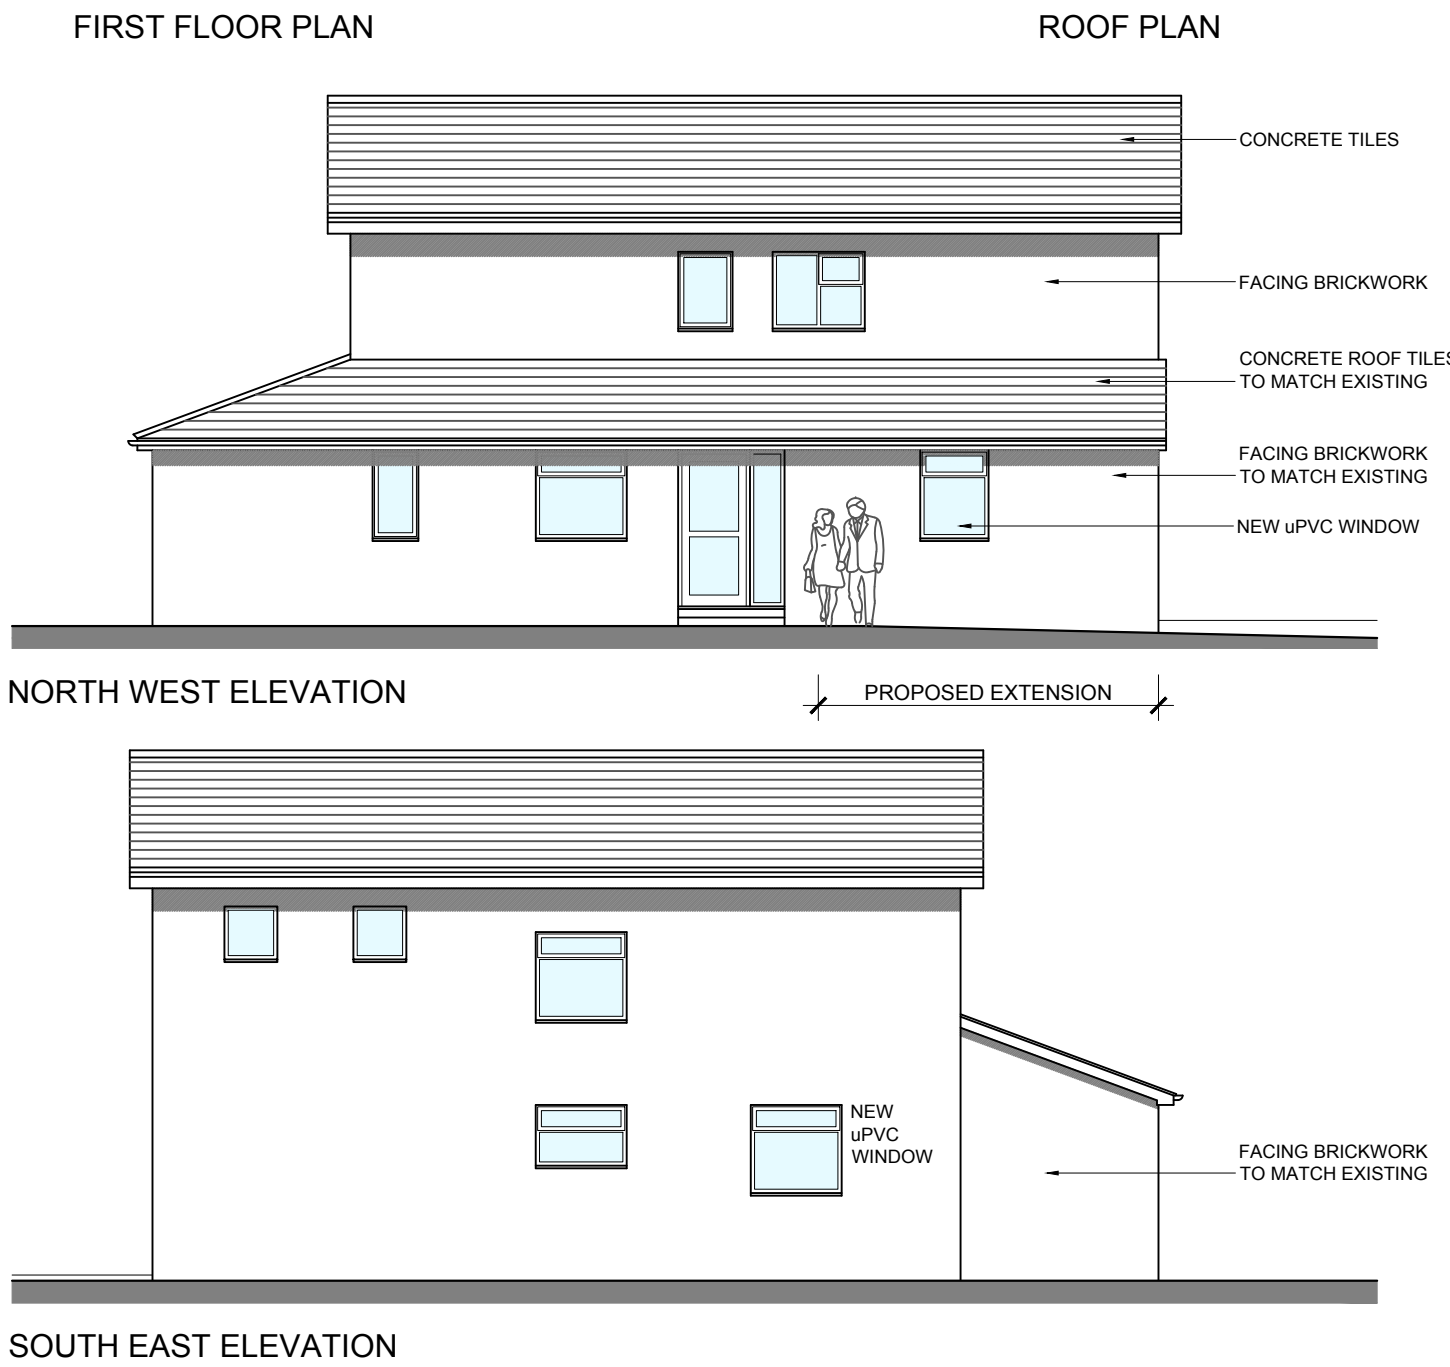
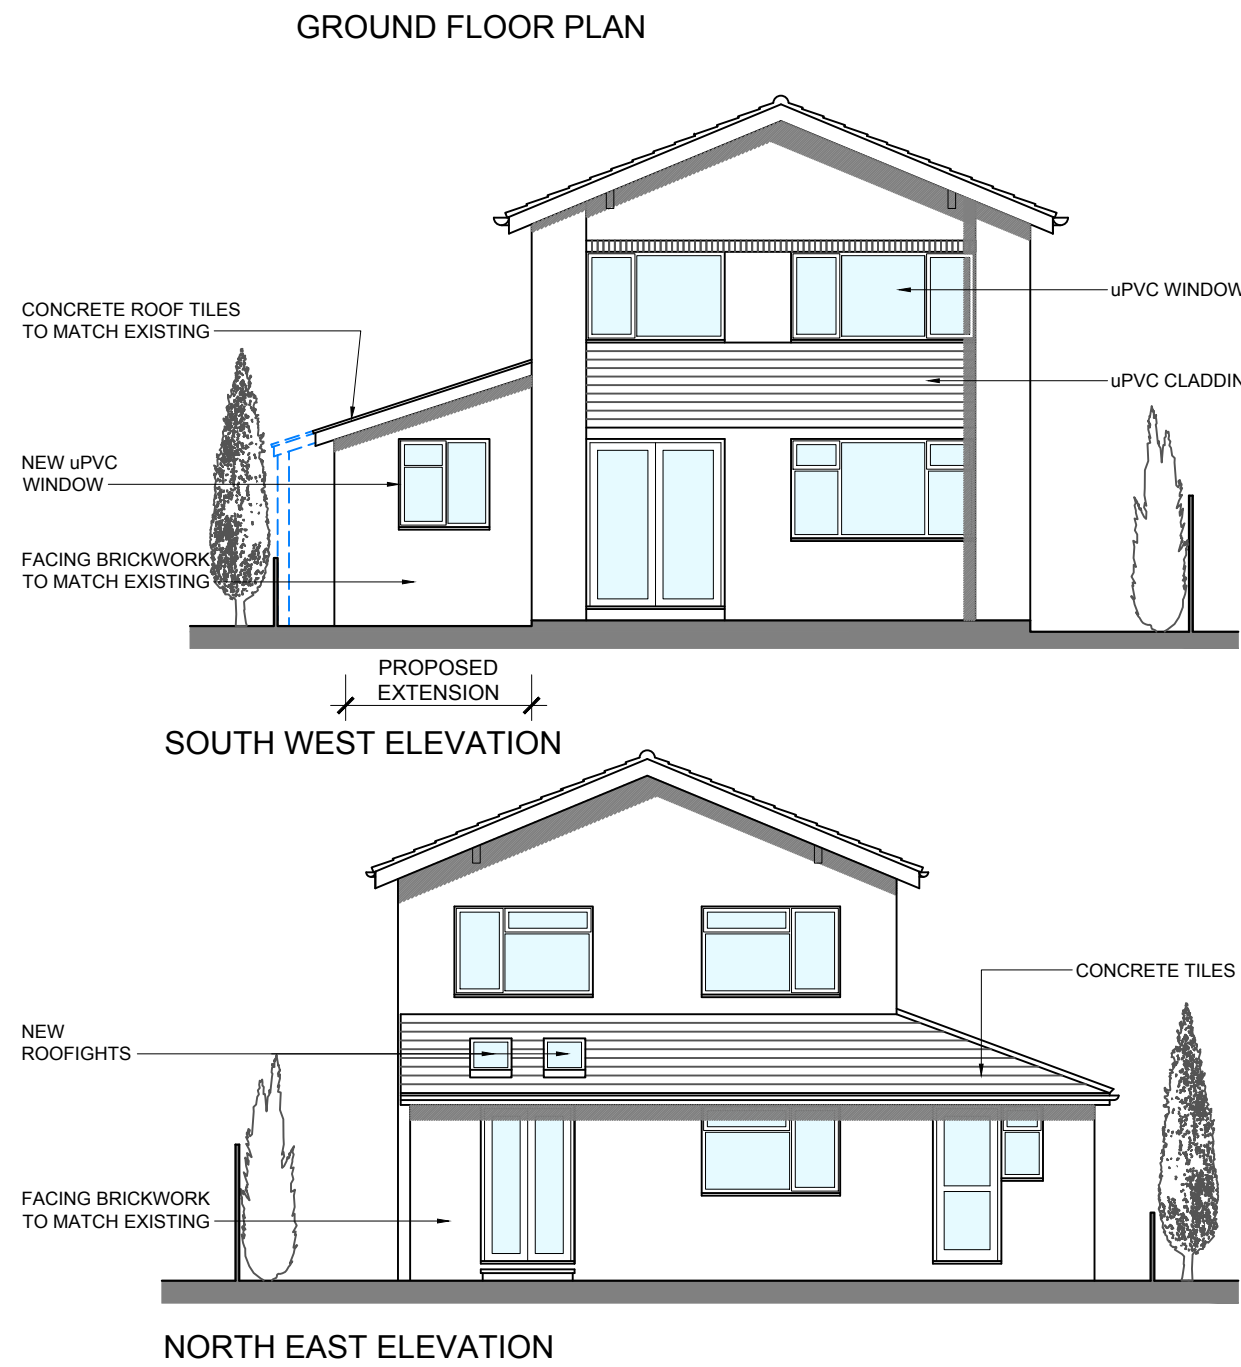


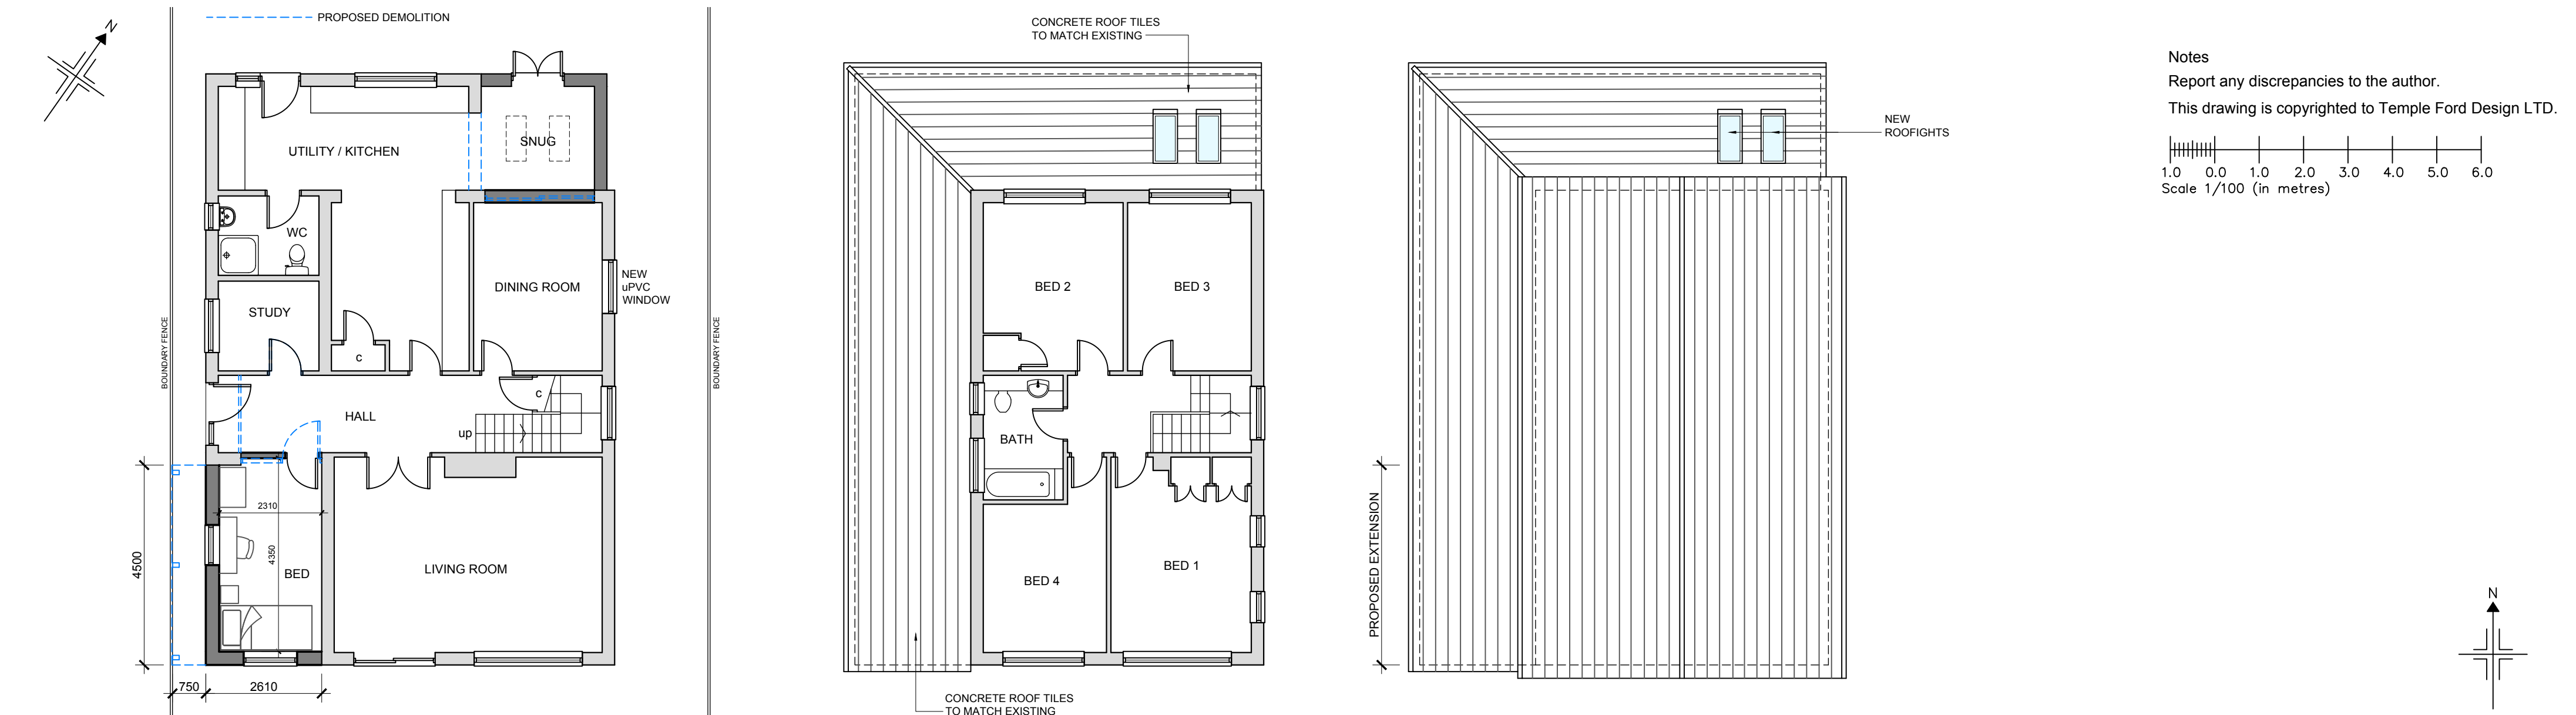

Revision Notes:			Date: March 2026			Project: Alterations & Extension 25 Wychwood Grove, Ch Ford			Client: Mr & Mrs D Whitehouse			Temple Ford Design Ltd architects  T 023 8027 6393 E templeforddesign@gmail.com W templeforddesign.co.uk
Rev:	Date:	Description:	Scale @ A2: 1:100			Drawing Title: Plans and Elevations As Proposed			Project:	Dwg No:	Rev:	
A	23 03 26	Conservatory omitted, Snug added	Drawing Status: Planning			Drawn: mp			2386	D01	D	
B	10 04 26	Amended to Planning Validation requirements	Checked: dm									
C	15 04 26	First Floor Plan added										
D	30 04 26	Ground Floor Plan amended										