


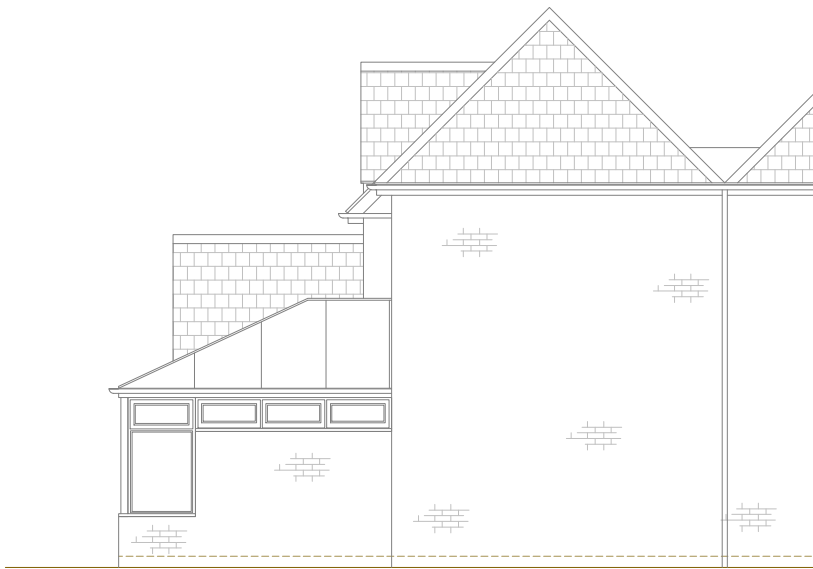


EXISTING SIDE ELEVATION
Scale 1:100




EXISTING REAR ELEVATION
Scale 1:100





EXISTING SIDE ELEVATION
Scale 1:100

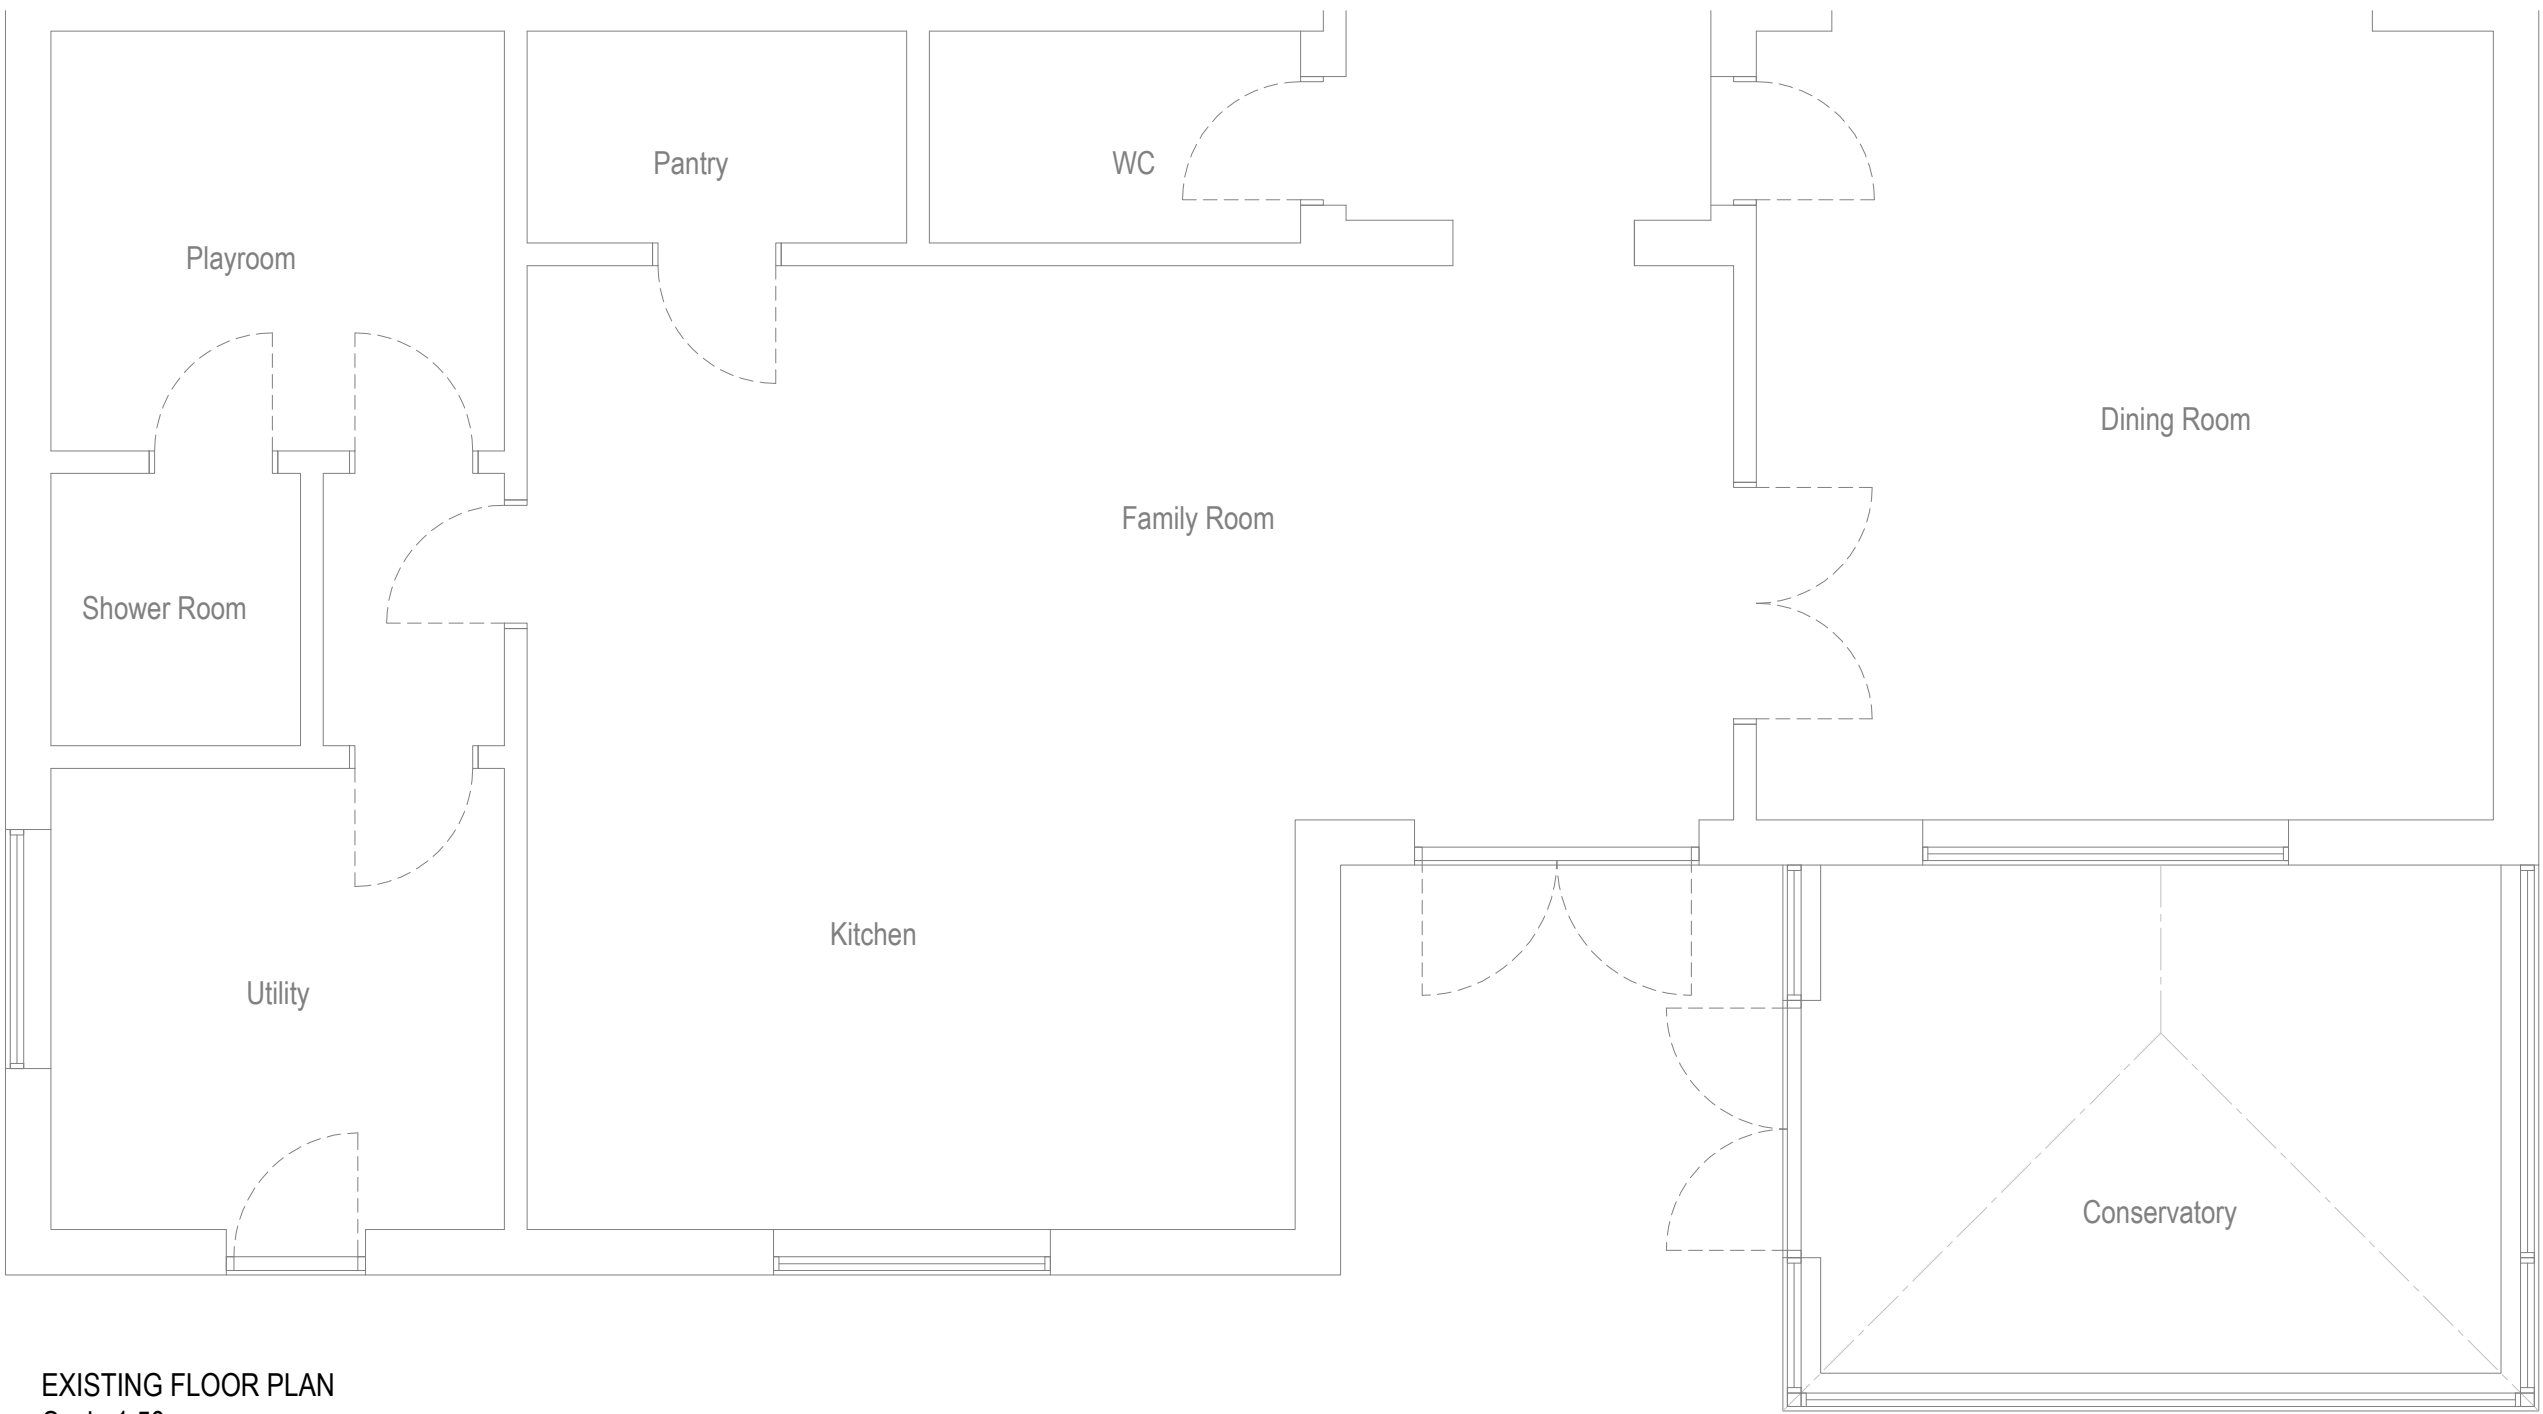

EXISTING FLOOR PLAN
Scale 1:50

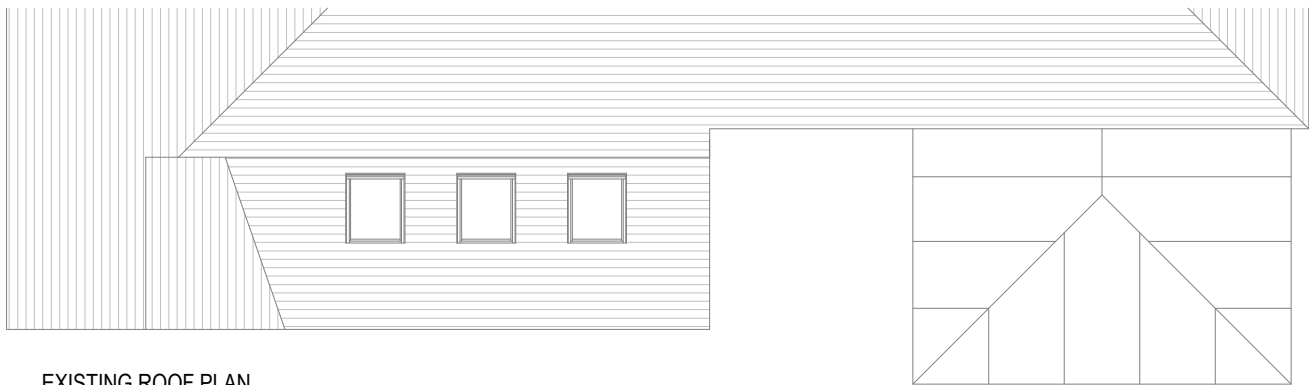

EXISTING ROOF PLAN
Scale 1:50

  

REVISION	DATE	COMMENT
----------	------	---------

client: 47 Brownhill Road Chandlers Ford Hampshire SO53 2EF		
Drawing: Existing Plans & Elevations		
scale: Varies@A2	dwg: 13355 /01	rev: -
date: July '26		



Bennett Road,
Isleport Business Park,
Highbridge, Somerset, TA9 4PW
Tel: 01278-764400 Fax:
01278-764422