




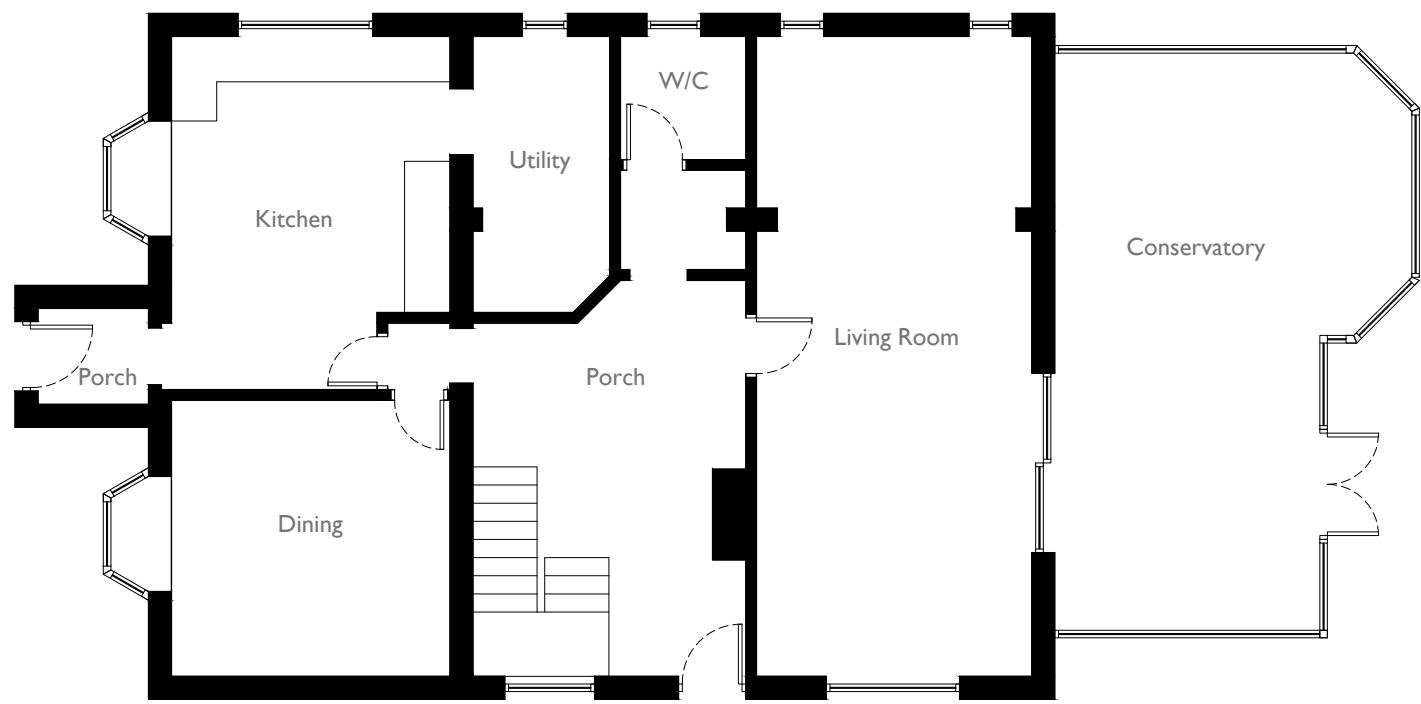

Existing
Ground Floor Plan

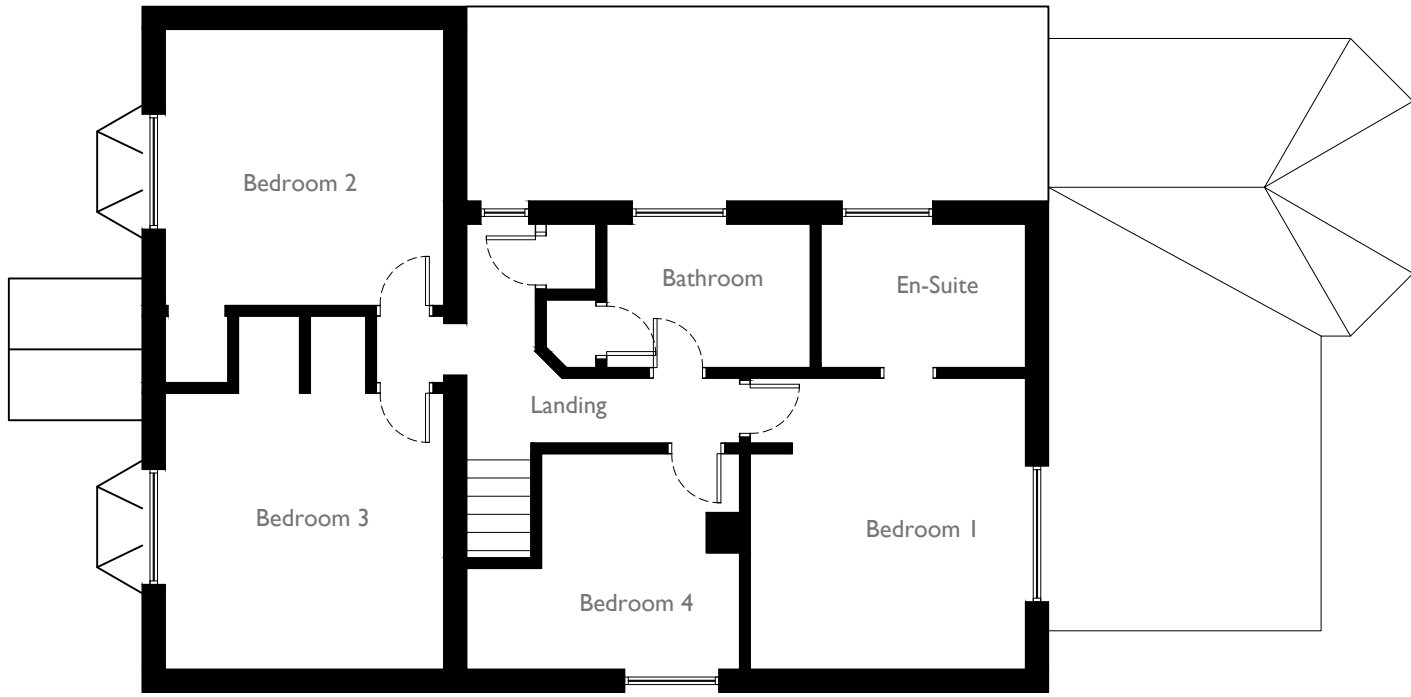

Existing
First Floor Plan

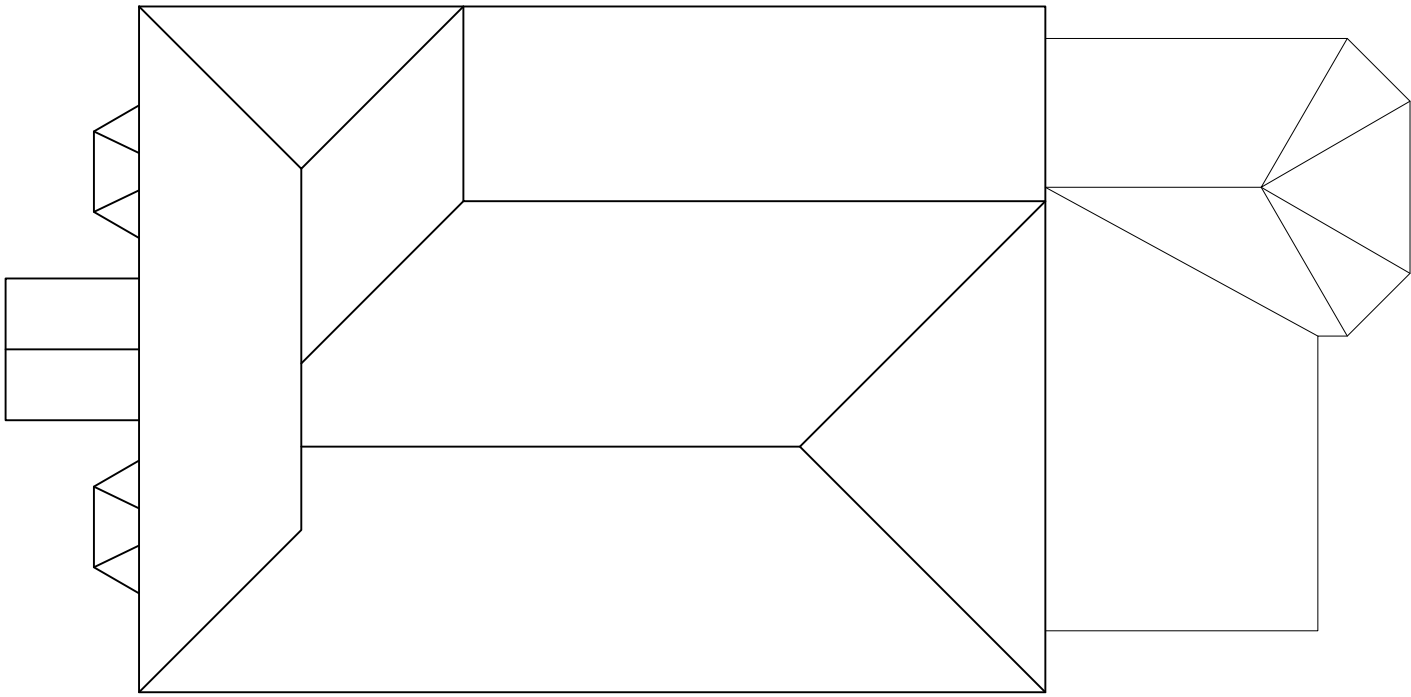

Existing
Roof Plan


AC DESIGN


Hampshire
Architect

In association with

Email: alexpcarr@outlook.com
Telephone: 07308 953285
Facebook: @acdesignuk

PROJECT 42 Woolston Road Netley Abbey	Project type Housing	Drawing classification Housing	SCALE 1:100	SHEET SIZE A2	SHEET No.	DATE 18/04/26	DRAWN Alexander Carr
	DRAWING TITLE Existing Floor Plans		Planning				
			JDH01-100-1st				

