




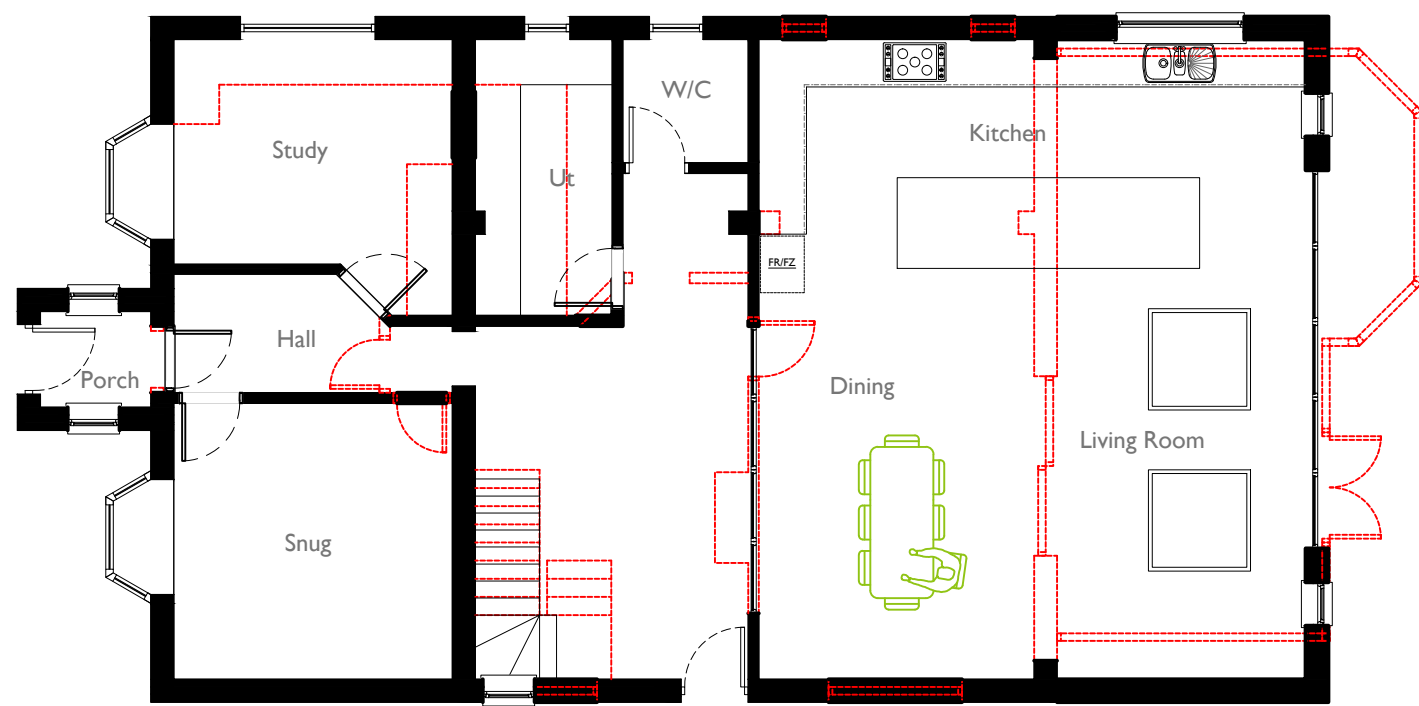

Proposed
Ground Floor Plan

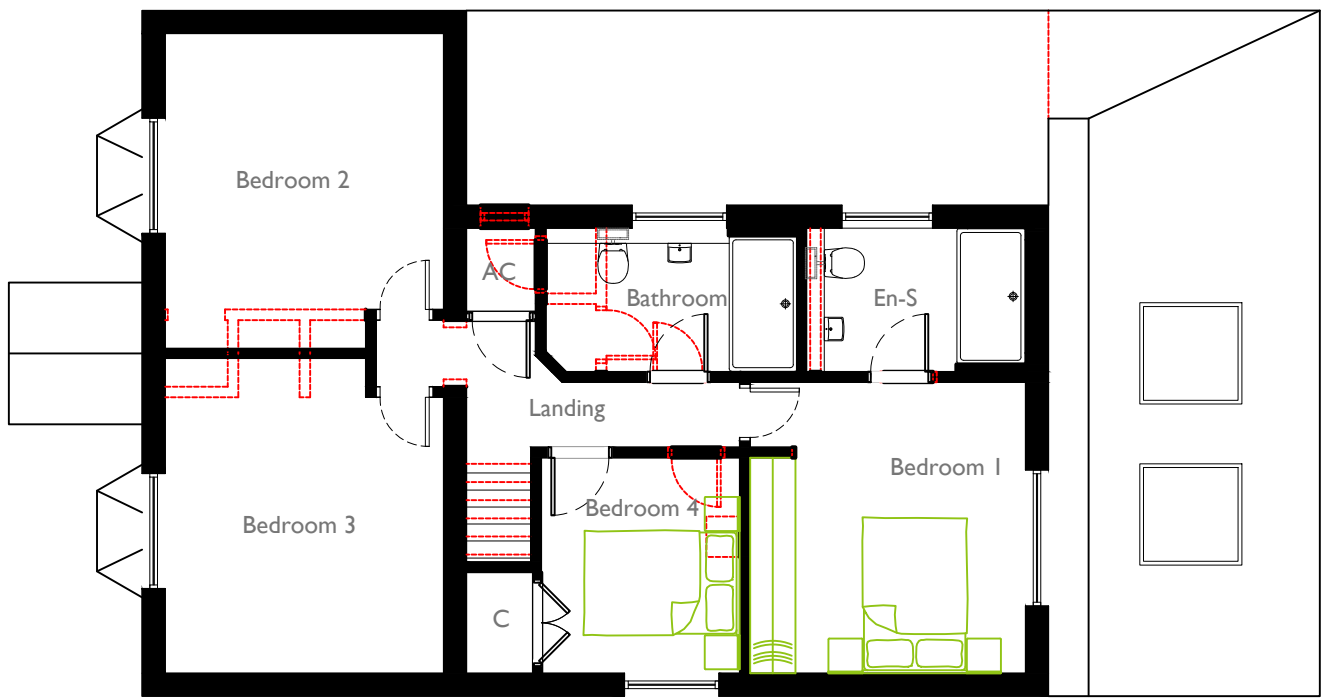

Proposed
First Floor Plan

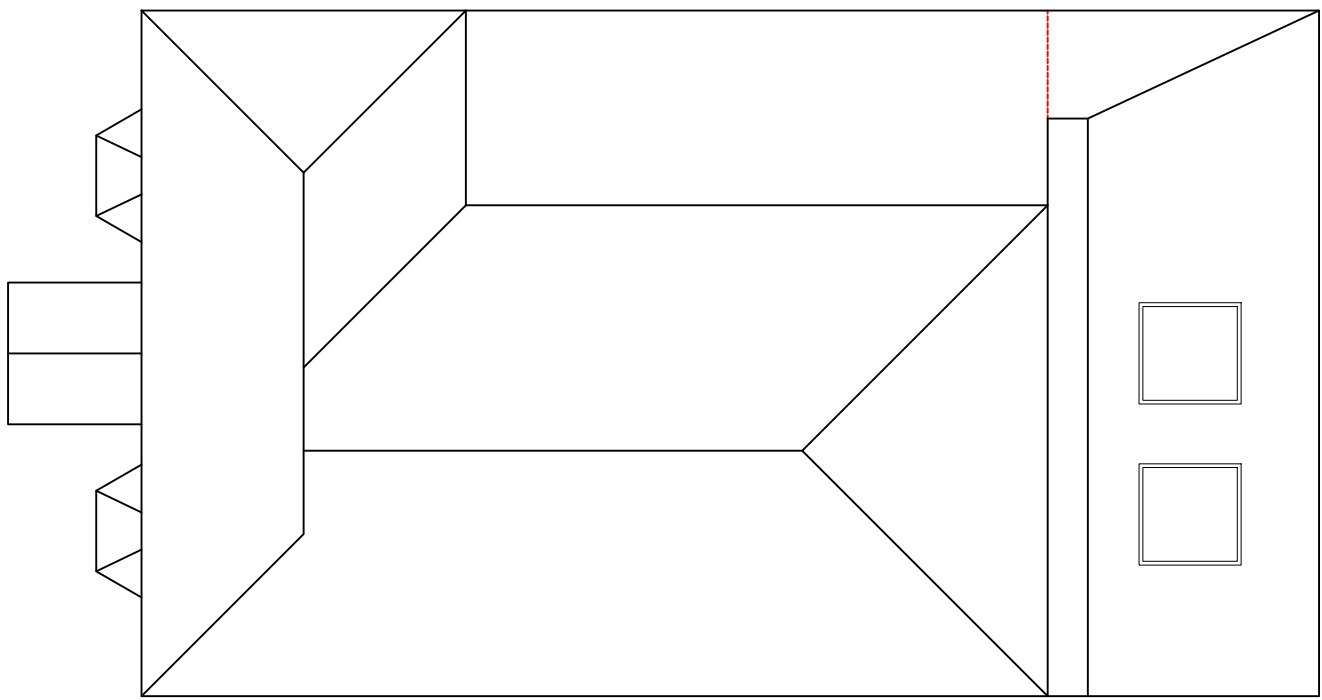

Proposed
Roof Plan

AC DESIGN In association with Hampshire Architect Email: alexpcarr@outlook.com Telephone: 07308 953285 Facebook: @acdesignuk							
PROJECT 42 Woolston Road Netley Abbey	Project type Housing	Drawing classification Housing	SCALE 1:100	SHEET SIZE A2	SHEET No.	DATE 18/04/26	DRAWN Alexander Carr
	DRAWING TITLE Proposed Floor Plans		Planning				
			JDH01-102-1st				

