




Existing
Front Elevation

Existing
Side Elevation

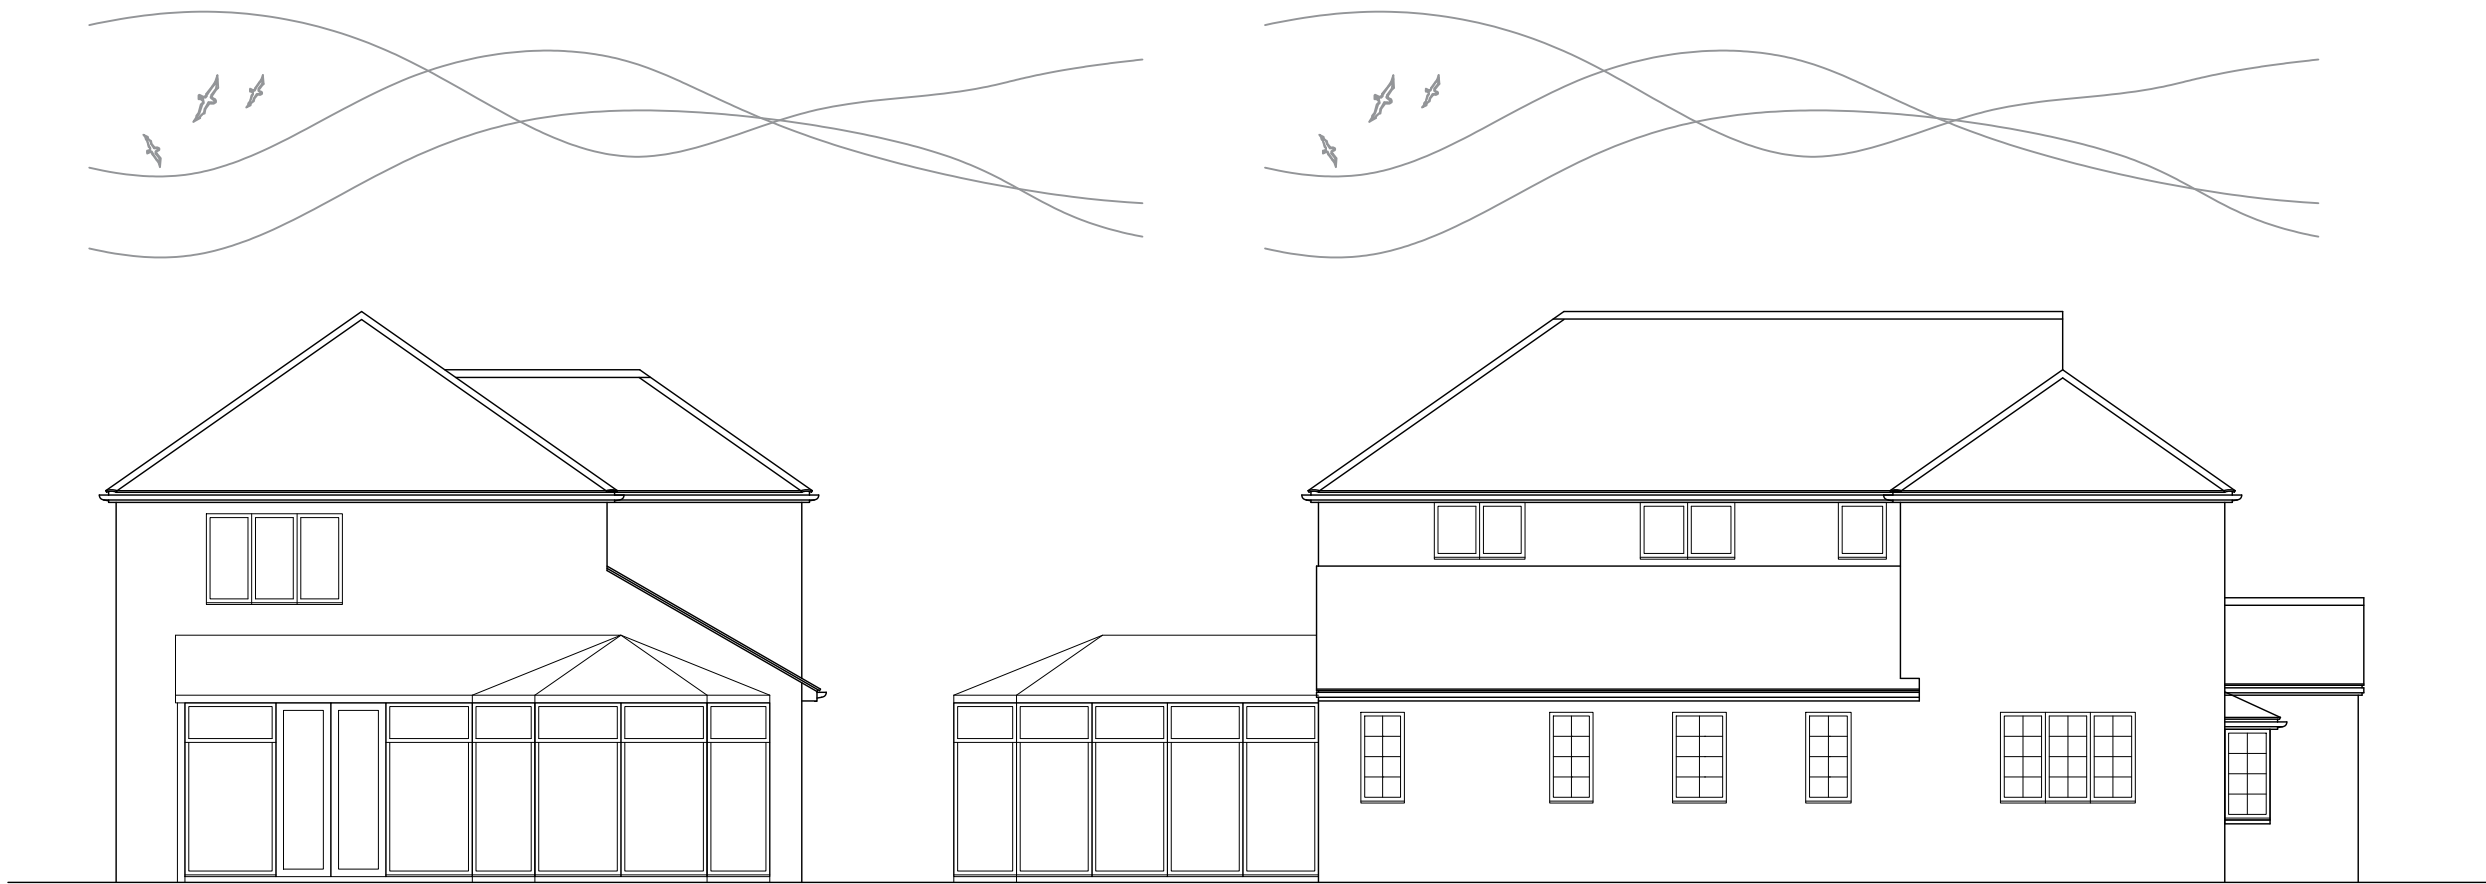

Existing
Rear Elevation

Existing
Side Elevation

In association with
  Hampshire Architect
Email: alexpcarr@outlook.com
Telephone: 07308 953285
Facebook: @acdesignuk

PROJECT 42 Woolston Road Netley Abbey	Project type Housing	Drawing classification Housing	SCALE 1:100	SHEET SIZE A2	SHEET No.	DATE 18/04/26	DRAWN Alexander Carr
	DRAWING TITLE Existing Elevations		Planning				
			JDH01-101-1st				

