



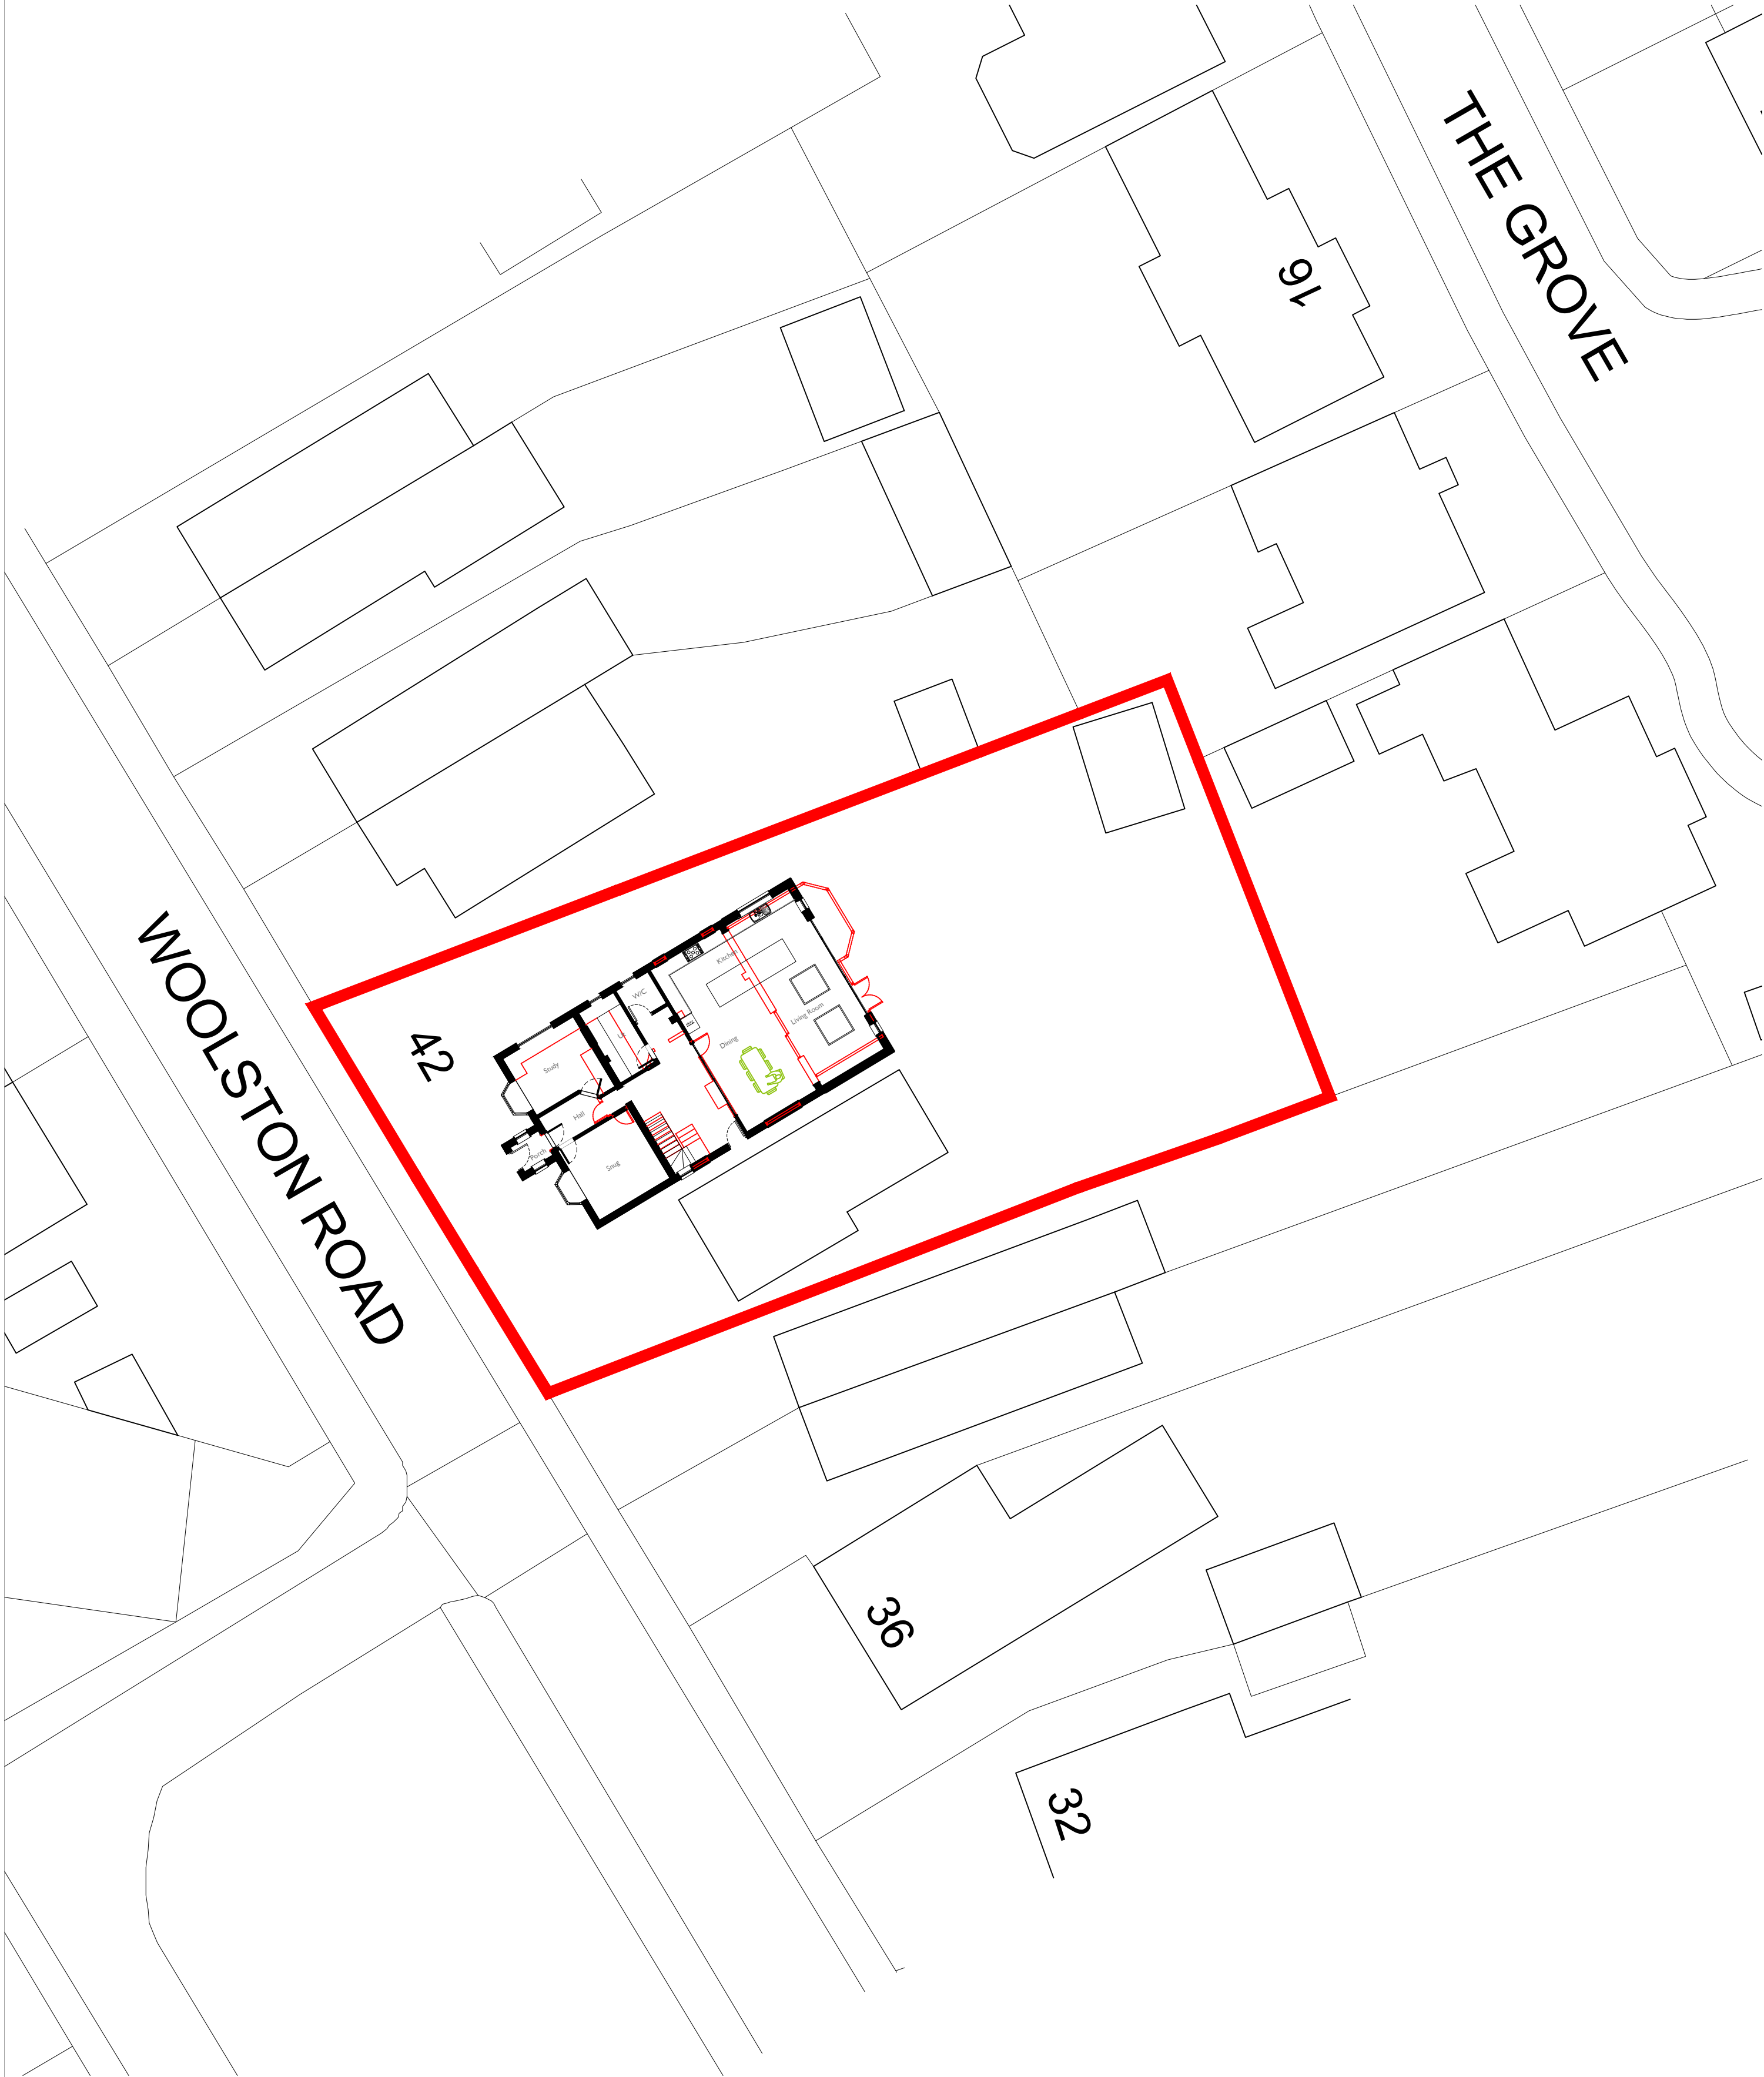

In association with
  Hampshire Architect
Email: alexpcarr@outlook.com
Telephone: 07308 953285
Facebook: @acdesignuk

PROJECT 42 Woolston Road Netley Abbey Southampton	Project type Housing	Drawing classification Housing	SCALE 1:200	SHEET SIZE A2	SHEET No.	DATE 30/06/26	DRAWN Alexander Carr
	DRAWING TITLE Proposed Site Plan		Planning				
			IDH01-1001-1st				

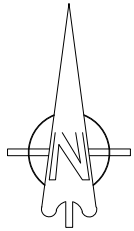

Key
 Site Boundary



Please ensure drawing is printed with 'no scaling' and NOT 'scaled to fit'. Check against scale bar.