


25 Mortimers Ln

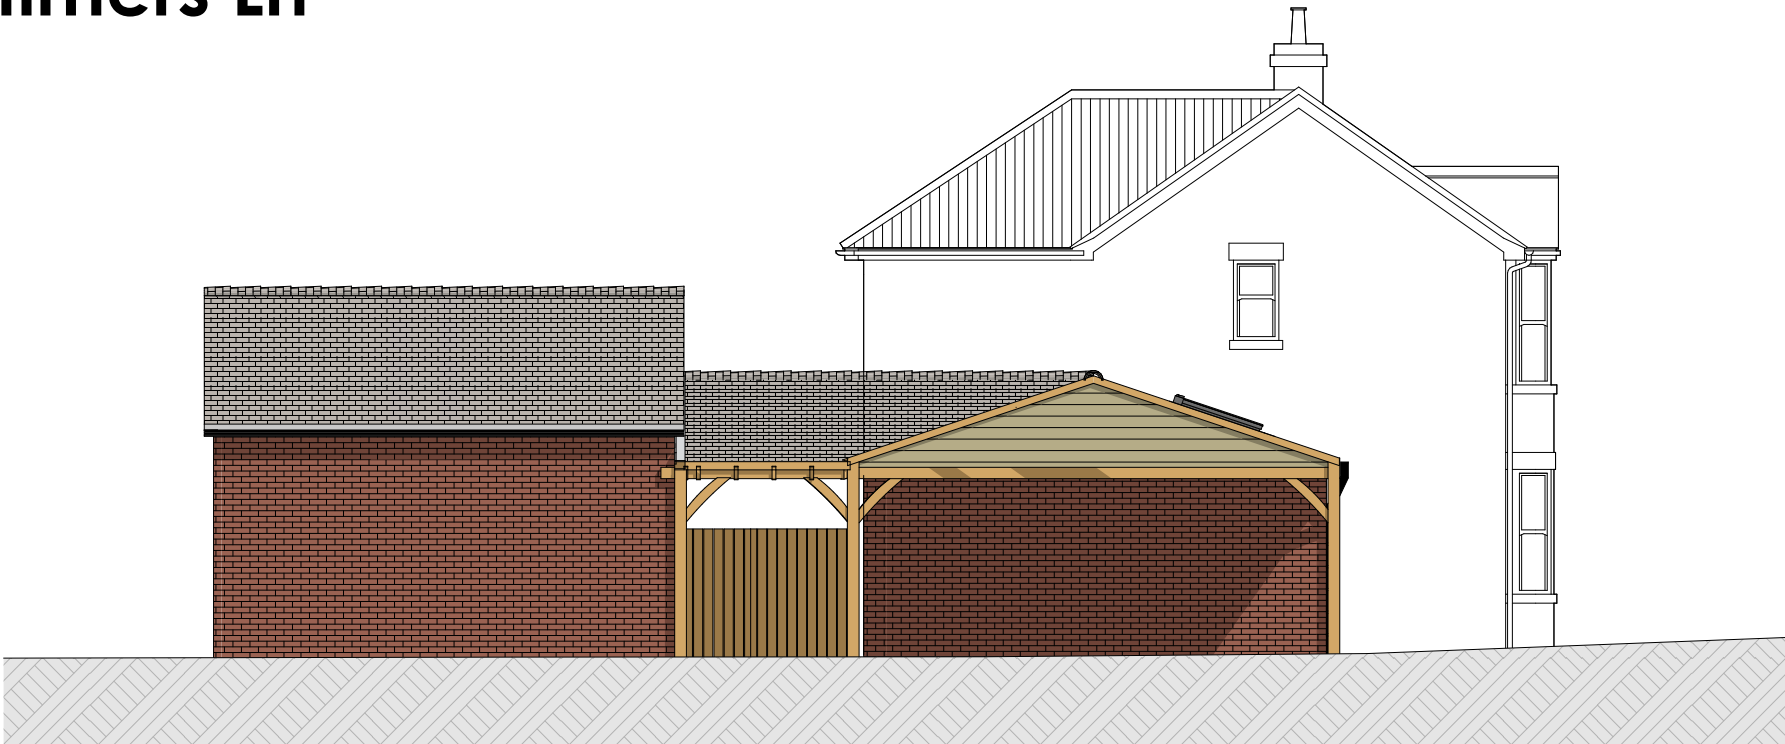

Proposed East Elevation Scale 1:100 @A3



Proposed West Elevation Scale 1:100 @A3



Notes

The content of the drawing remain the copyright of **LRArchitecture**, no reproduction without written consent

All dimensions to be verified on site. Any discrepancies are to be reported to the relevant parties.

Project Proposed Garage and Carport
Project Address 25 Mortimers Ln, Fair Oak, Eastleigh SO50 7BH
Client Andy Steel

Drawing Number	P009	Page Size	A3
Scale	1:100	Drawn By	LR