


25 Mortimers Ln

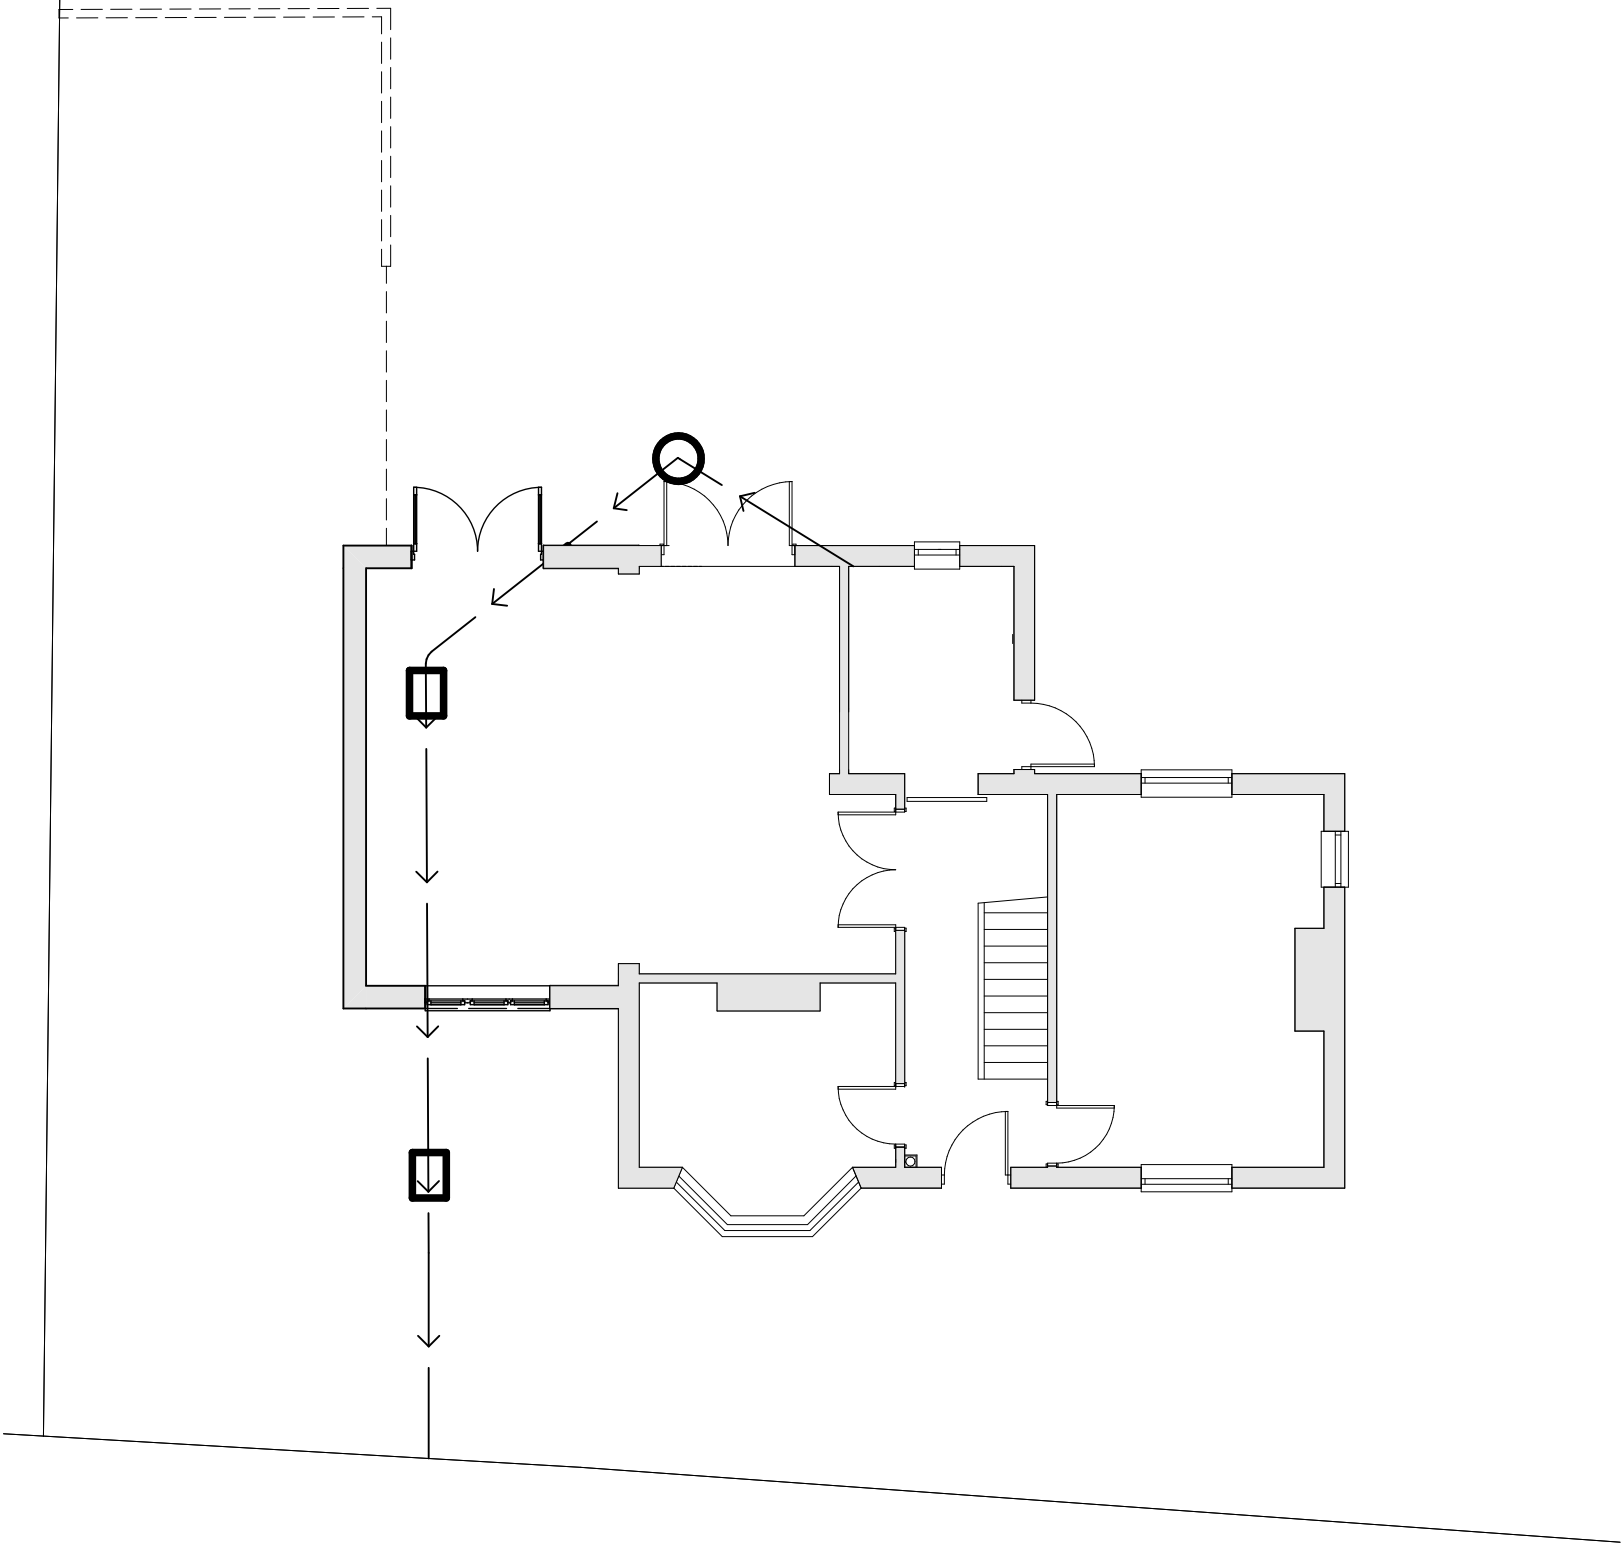

Existing Ground Floor Plan Scale 1:100 @A3



Notes

The content of the drawing remain the copyright of **LRArchitecture**, no reproduction without written consent

All dimensions to be verified on site. Any discrepancies are to be reported to the relevant parties.

Project
Proposed Garage and Carport

Project Address
25 Mortimers Ln, Fair Oak, Eastleigh
SO50 7BH

Client
Andy Steel

Drawing Number	P004	Page Size	A3
Scale	1:100	Drawn By	LR