


25 Mortimers Ln

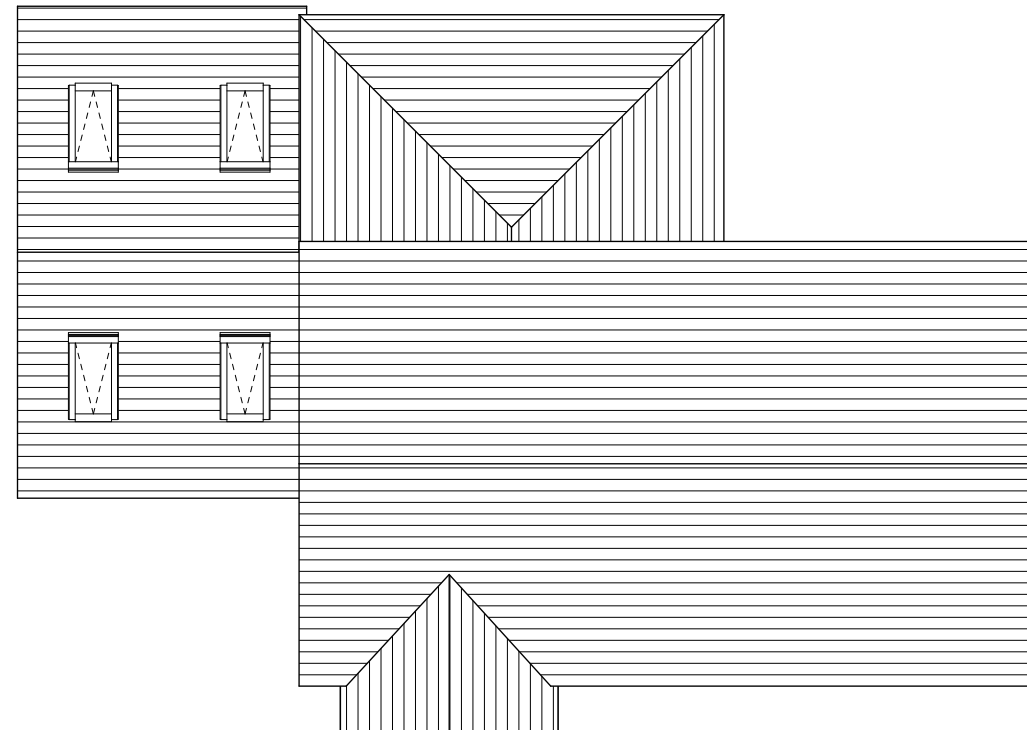

Existing Roof Plan Scale 1:100 @A3

Scale

1:100 @ A3

4

8

12

Notes

The content of the drawing remain the copyright of **LRArchitecture**, no reproduction without written consent

All dimensions to be verified on site. Any discrepancies are to be reported to the relevant parties.

Project

Proposed Garage and Carport

Project Address

25 Mortimers Ln, Fair Oak, Eastleigh
SO50 7BH

Client

Andy Steel



Drawing Number	P006	Page Size	A3
Scale	1:100	Drawn By	
		LR	