




25 Mortimers Ln

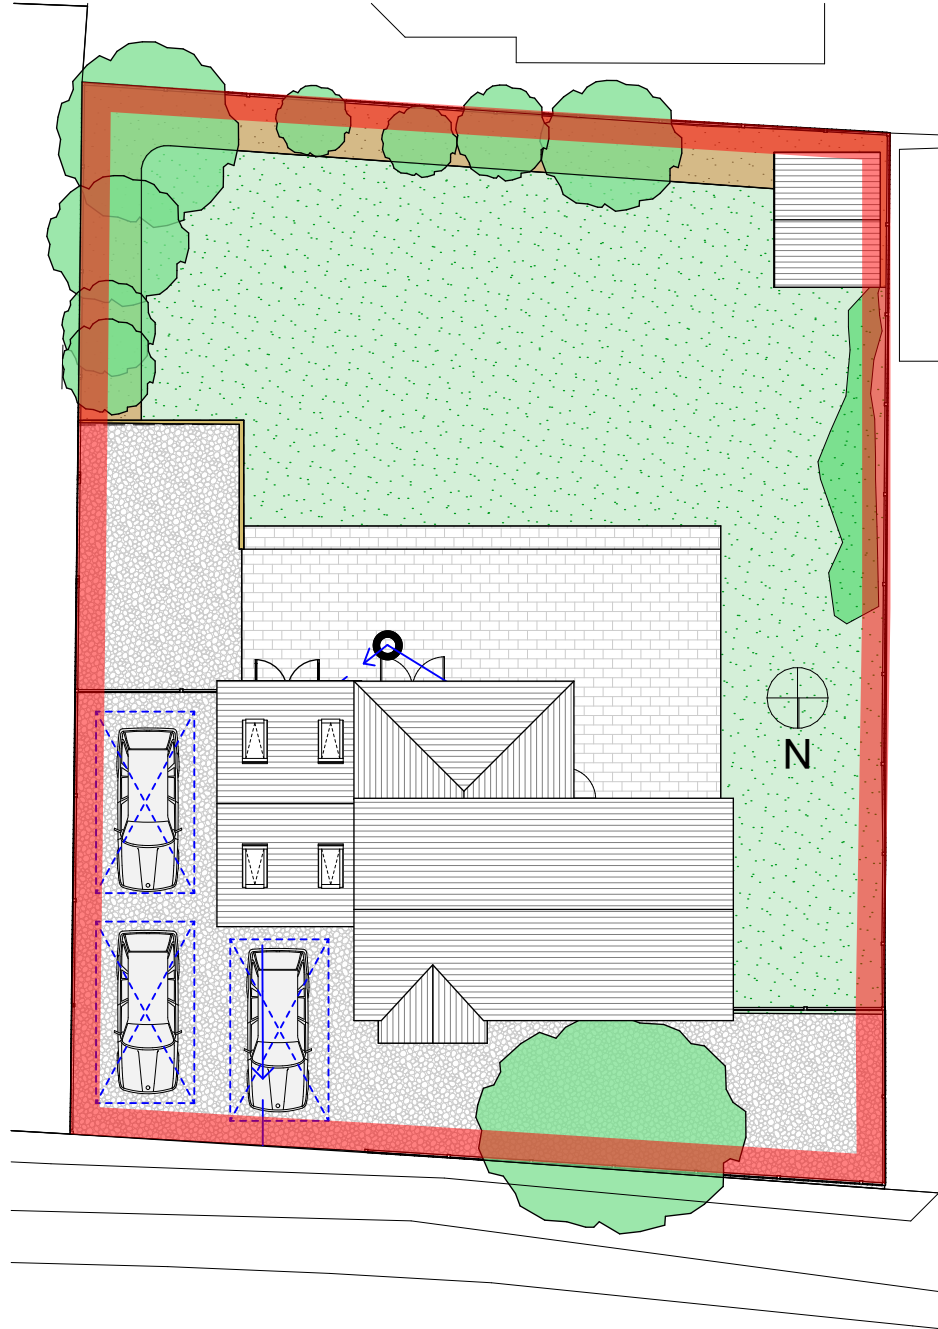

Existing Site Plan Scale 1:200 @A3

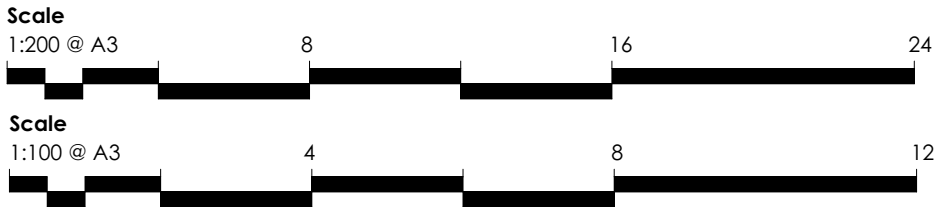

Existing Street Scene Scale 1:100 @A3

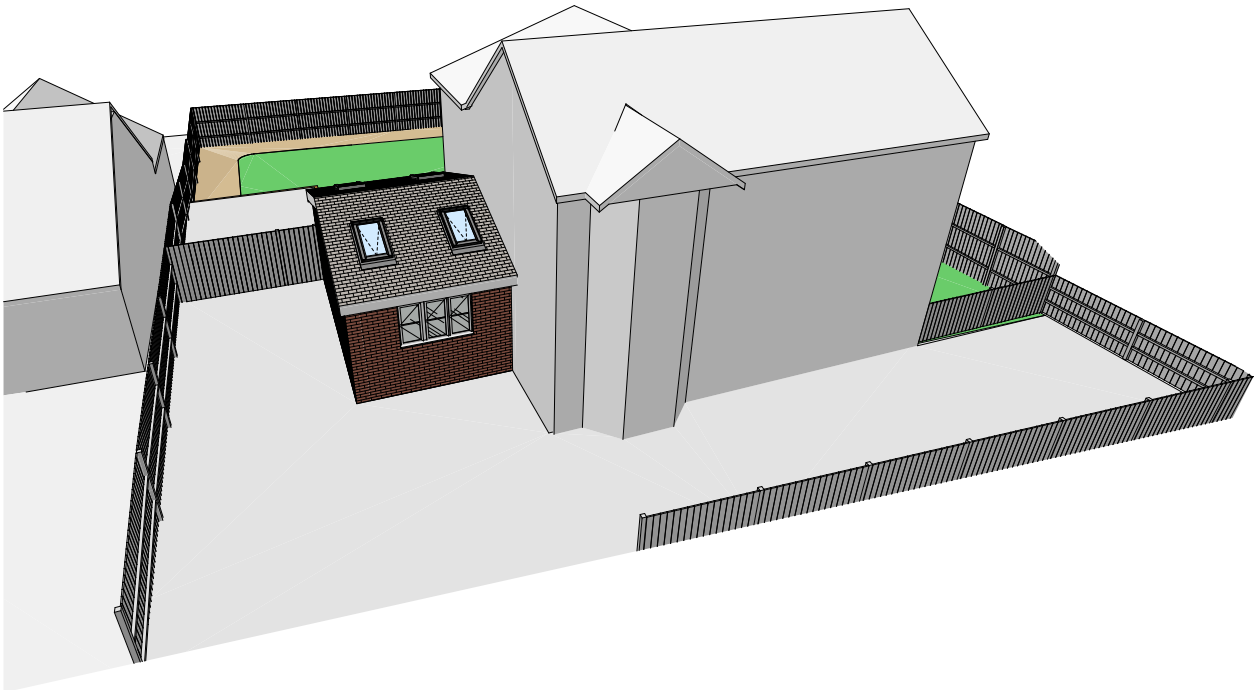

Existing 3D View Scale NTS @A3

Project Proposed Garage and Carport			
Project Address 25 Mortimers Ln, Fair Oak, Eastleigh SO50 7BH			
Client Andy Steel			
 LR Architecture 07729564872			
Drawing Number		Page Size	A3
Scale	1:100 1:200	Drawn By	LR