
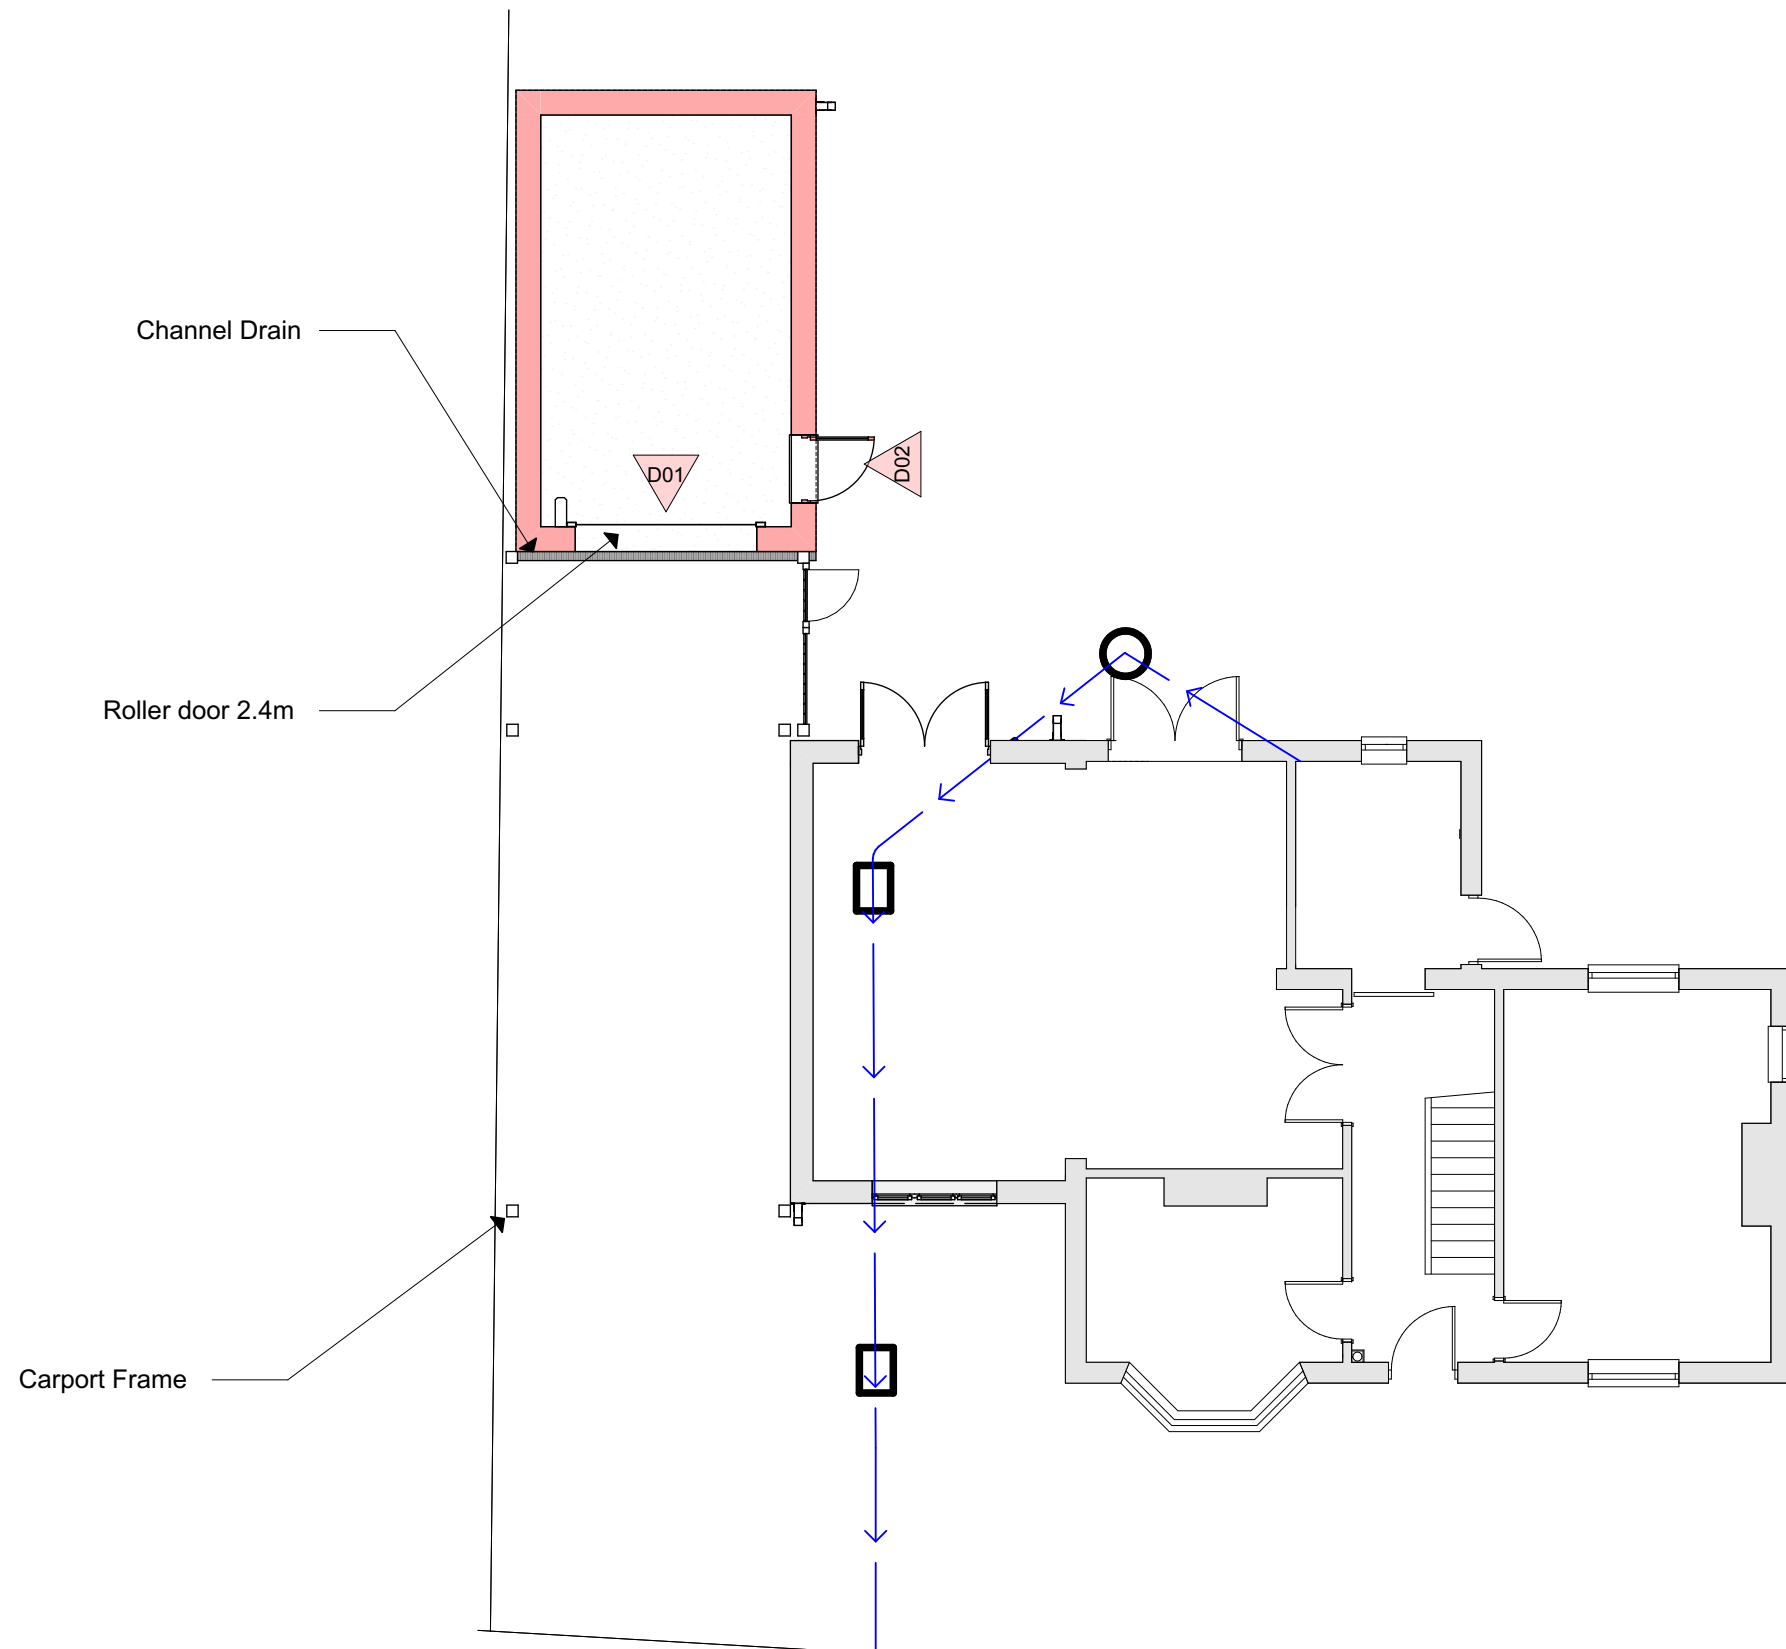


25 Mortimers Ln

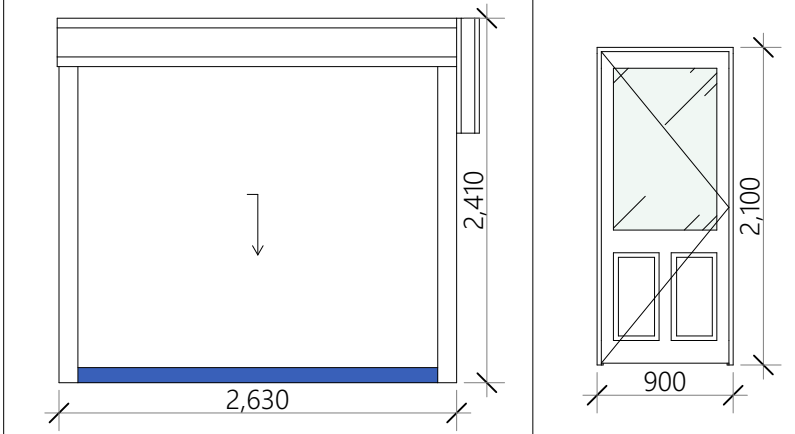

Proposed Ground Floor Plan Scale 1:100 @A3

TYPE
QTY
STRUCT WxH
UNIT WxH
LEAF WxH
LEAF T
ACOUSTIC

D01	D02
1	1
2,400×2,100	900×2,100
2,630×2,410	900×2,100
2,380×2,090	844×2,072
2	40
	

Proposed Door Schedule Scale 1:50 @A3

Project Proposed Garage and Carport			
Project Address 25 Mortimers Ln, Fair Oak, Eastleigh SO50 7BH			
Client Andy Steel			
 LR Architecture 07729564872			
Drawing Number	P005	Page Size	A3
Scale	1:100	Drawn By	
		LR	