



25 Mortimers Ln

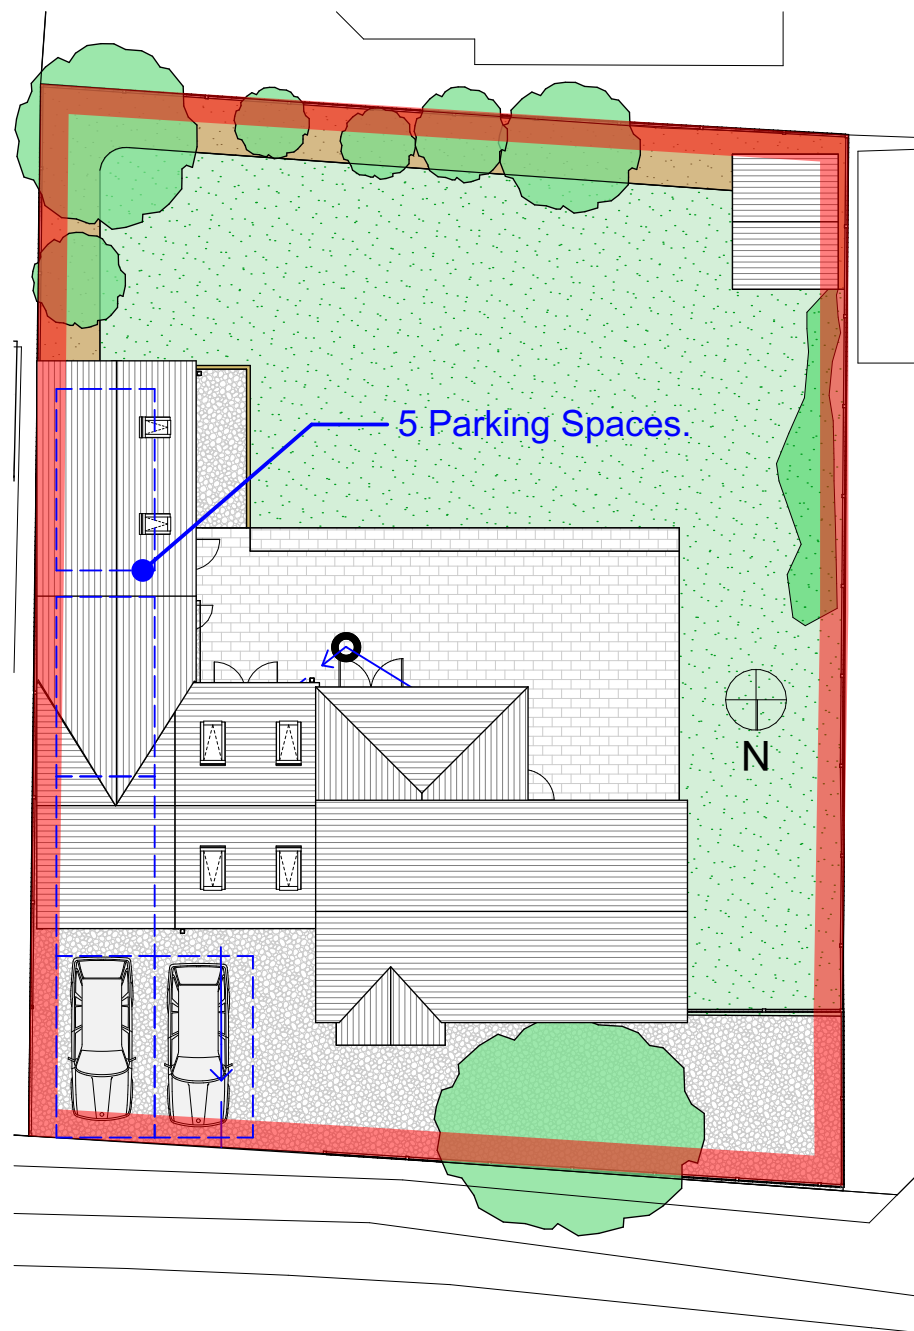


Proposed Site Plan Scale 1:200 @A3

The number of vehicles kept on site is not expected to increase. However, the additional parking will future-proof the property should requirements change, while also providing dedicated spaces for visitors.

Currently, the applicant expects only two parking spaces to be used regularly.

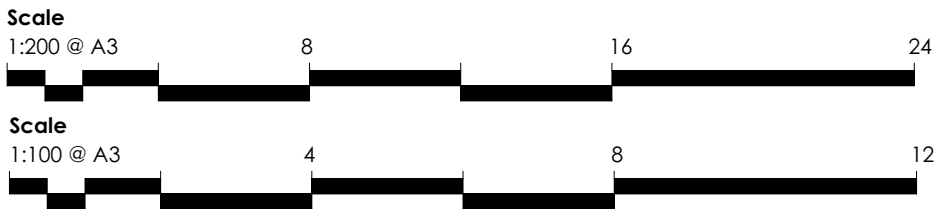

Proposed Street Scene Scale 1:100 @A3

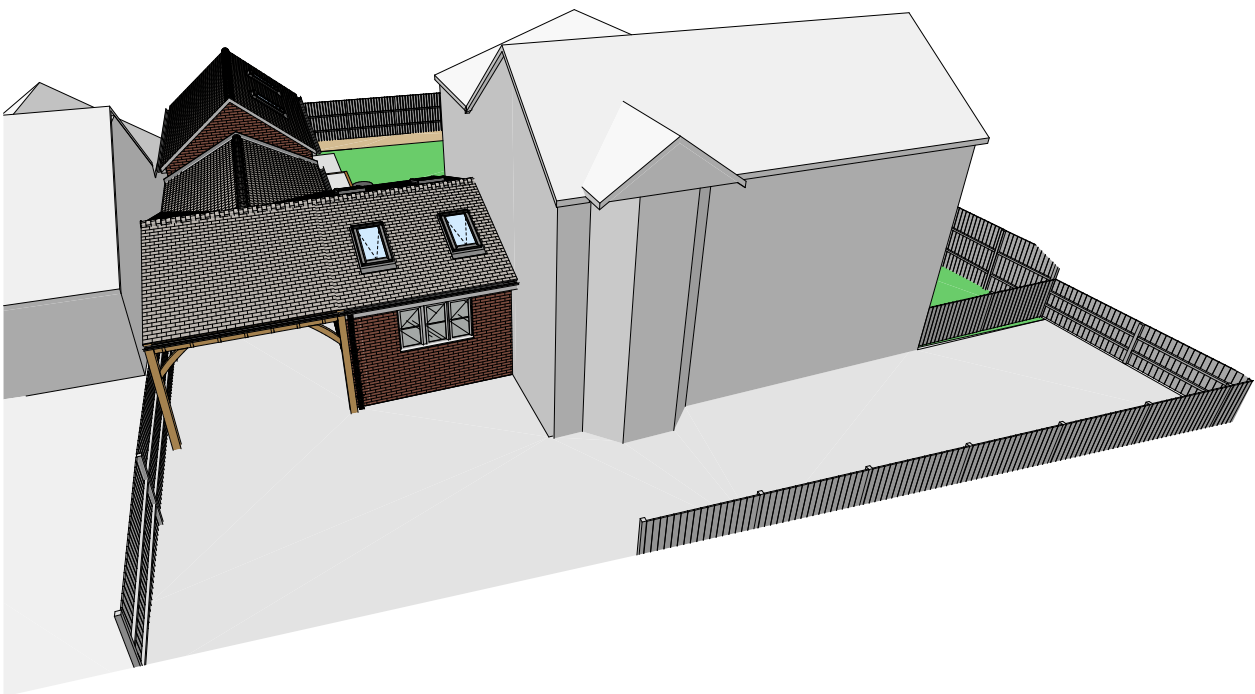

Proposed 3D View Scale NTS @A3

Project Proposed Garage and Carport			
Project Address 25 Mortimers Ln, Fair Oak, Eastleigh SO50 7BH			
Client Andy Steel			
 LR Architecture 07729564872			
Drawing Number		Page Size	A3
Scale	1:100 1:200	Drawn By	LR